
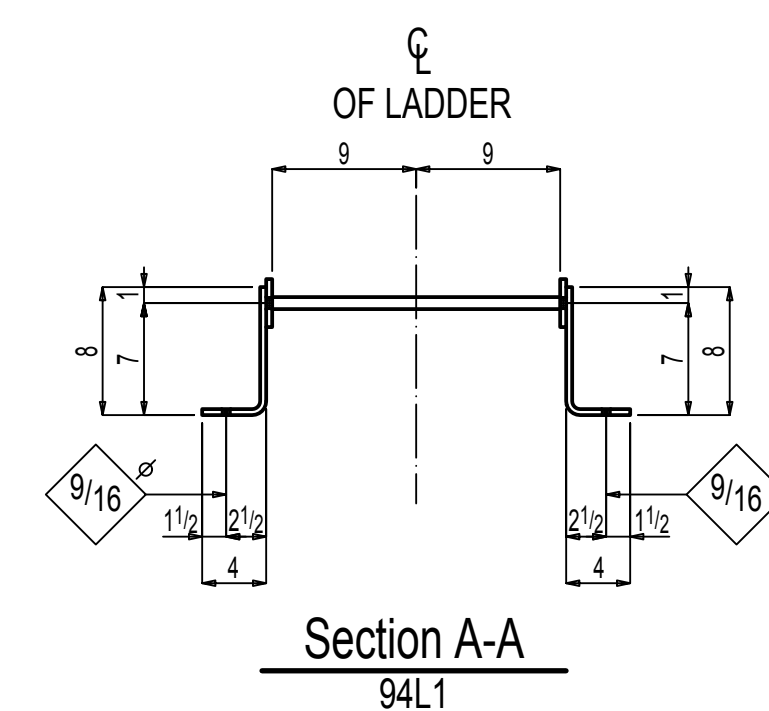
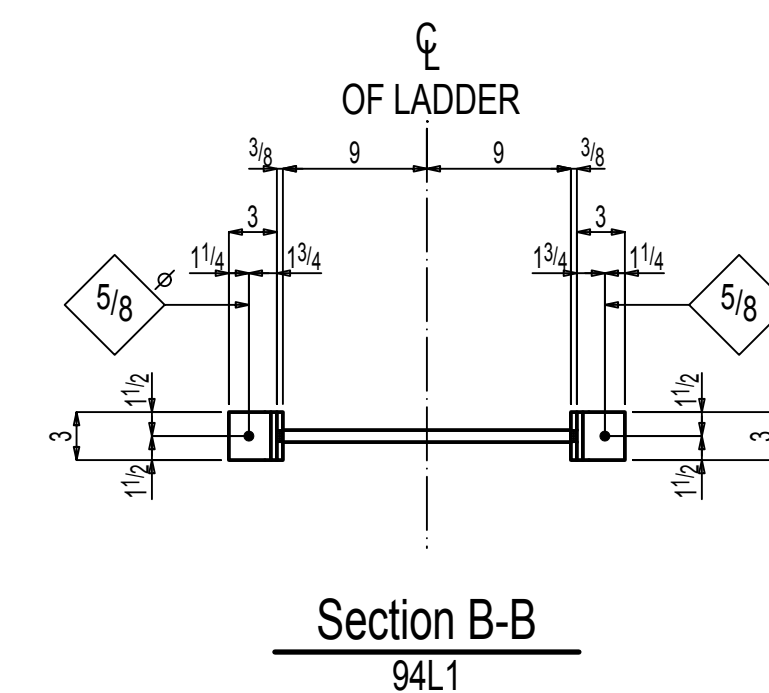


| BILL OF MATERIAL |                                                   |      |                               |           |               |             |              |          |
|------------------|---------------------------------------------------|------|-------------------------------|-----------|---------------|-------------|--------------|----------|
| NO.              | SECTION                                           | FIT. | IN.                           | TEMP MARK | SHIPPING MARK | WEIGHT UNIT | WEIGHT TOTAL | REMARKS  |
| ONE              | LADDER                                            |      |                               |           | 94L1          | 185         | 185          |          |
| 1                | BPL <sup>3</sup> gx3                              | 16   | 0 <sup>7</sup> / <sub>8</sub> | 94L1L     |               | 62          | 62           | BENT A36 |
| 1                | BPL <sup>3</sup> gx3                              | 16   | 0 <sup>7</sup> / <sub>8</sub> | 94L1      |               | 62          | 62           | BENT A36 |
| 2                | L3K3x3 <sup>3</sup> / <sub>8</sub>                | 0    | 3                             | a311      |               | 2           | 4            | A36      |
| 16               | RB <sup>3</sup> / <sub>4</sub>                    | 1    | 6 <sup>3</sup> / <sub>8</sub> | rb18      |               | 2           | 37           | A36      |
| 6                | BPL <sup>3</sup> gx1 <sup>5</sup> / <sub>16</sub> | 0    | 3                             | bp790     |               | 4           | 22           | BENT A36 |
|                  |                                                   |      |                               |           |               |             |              |          |
|                  | FIELD BOLTS                                       |      |                               |           |               |             |              |          |
| 2                | 1/2 Dia EXPANSION                                 | 0    | 4                             |           |               |             |              |          |
| 6                | 1/2 Dia SCREW                                     | 0    | 4                             |           |               |             |              |          |

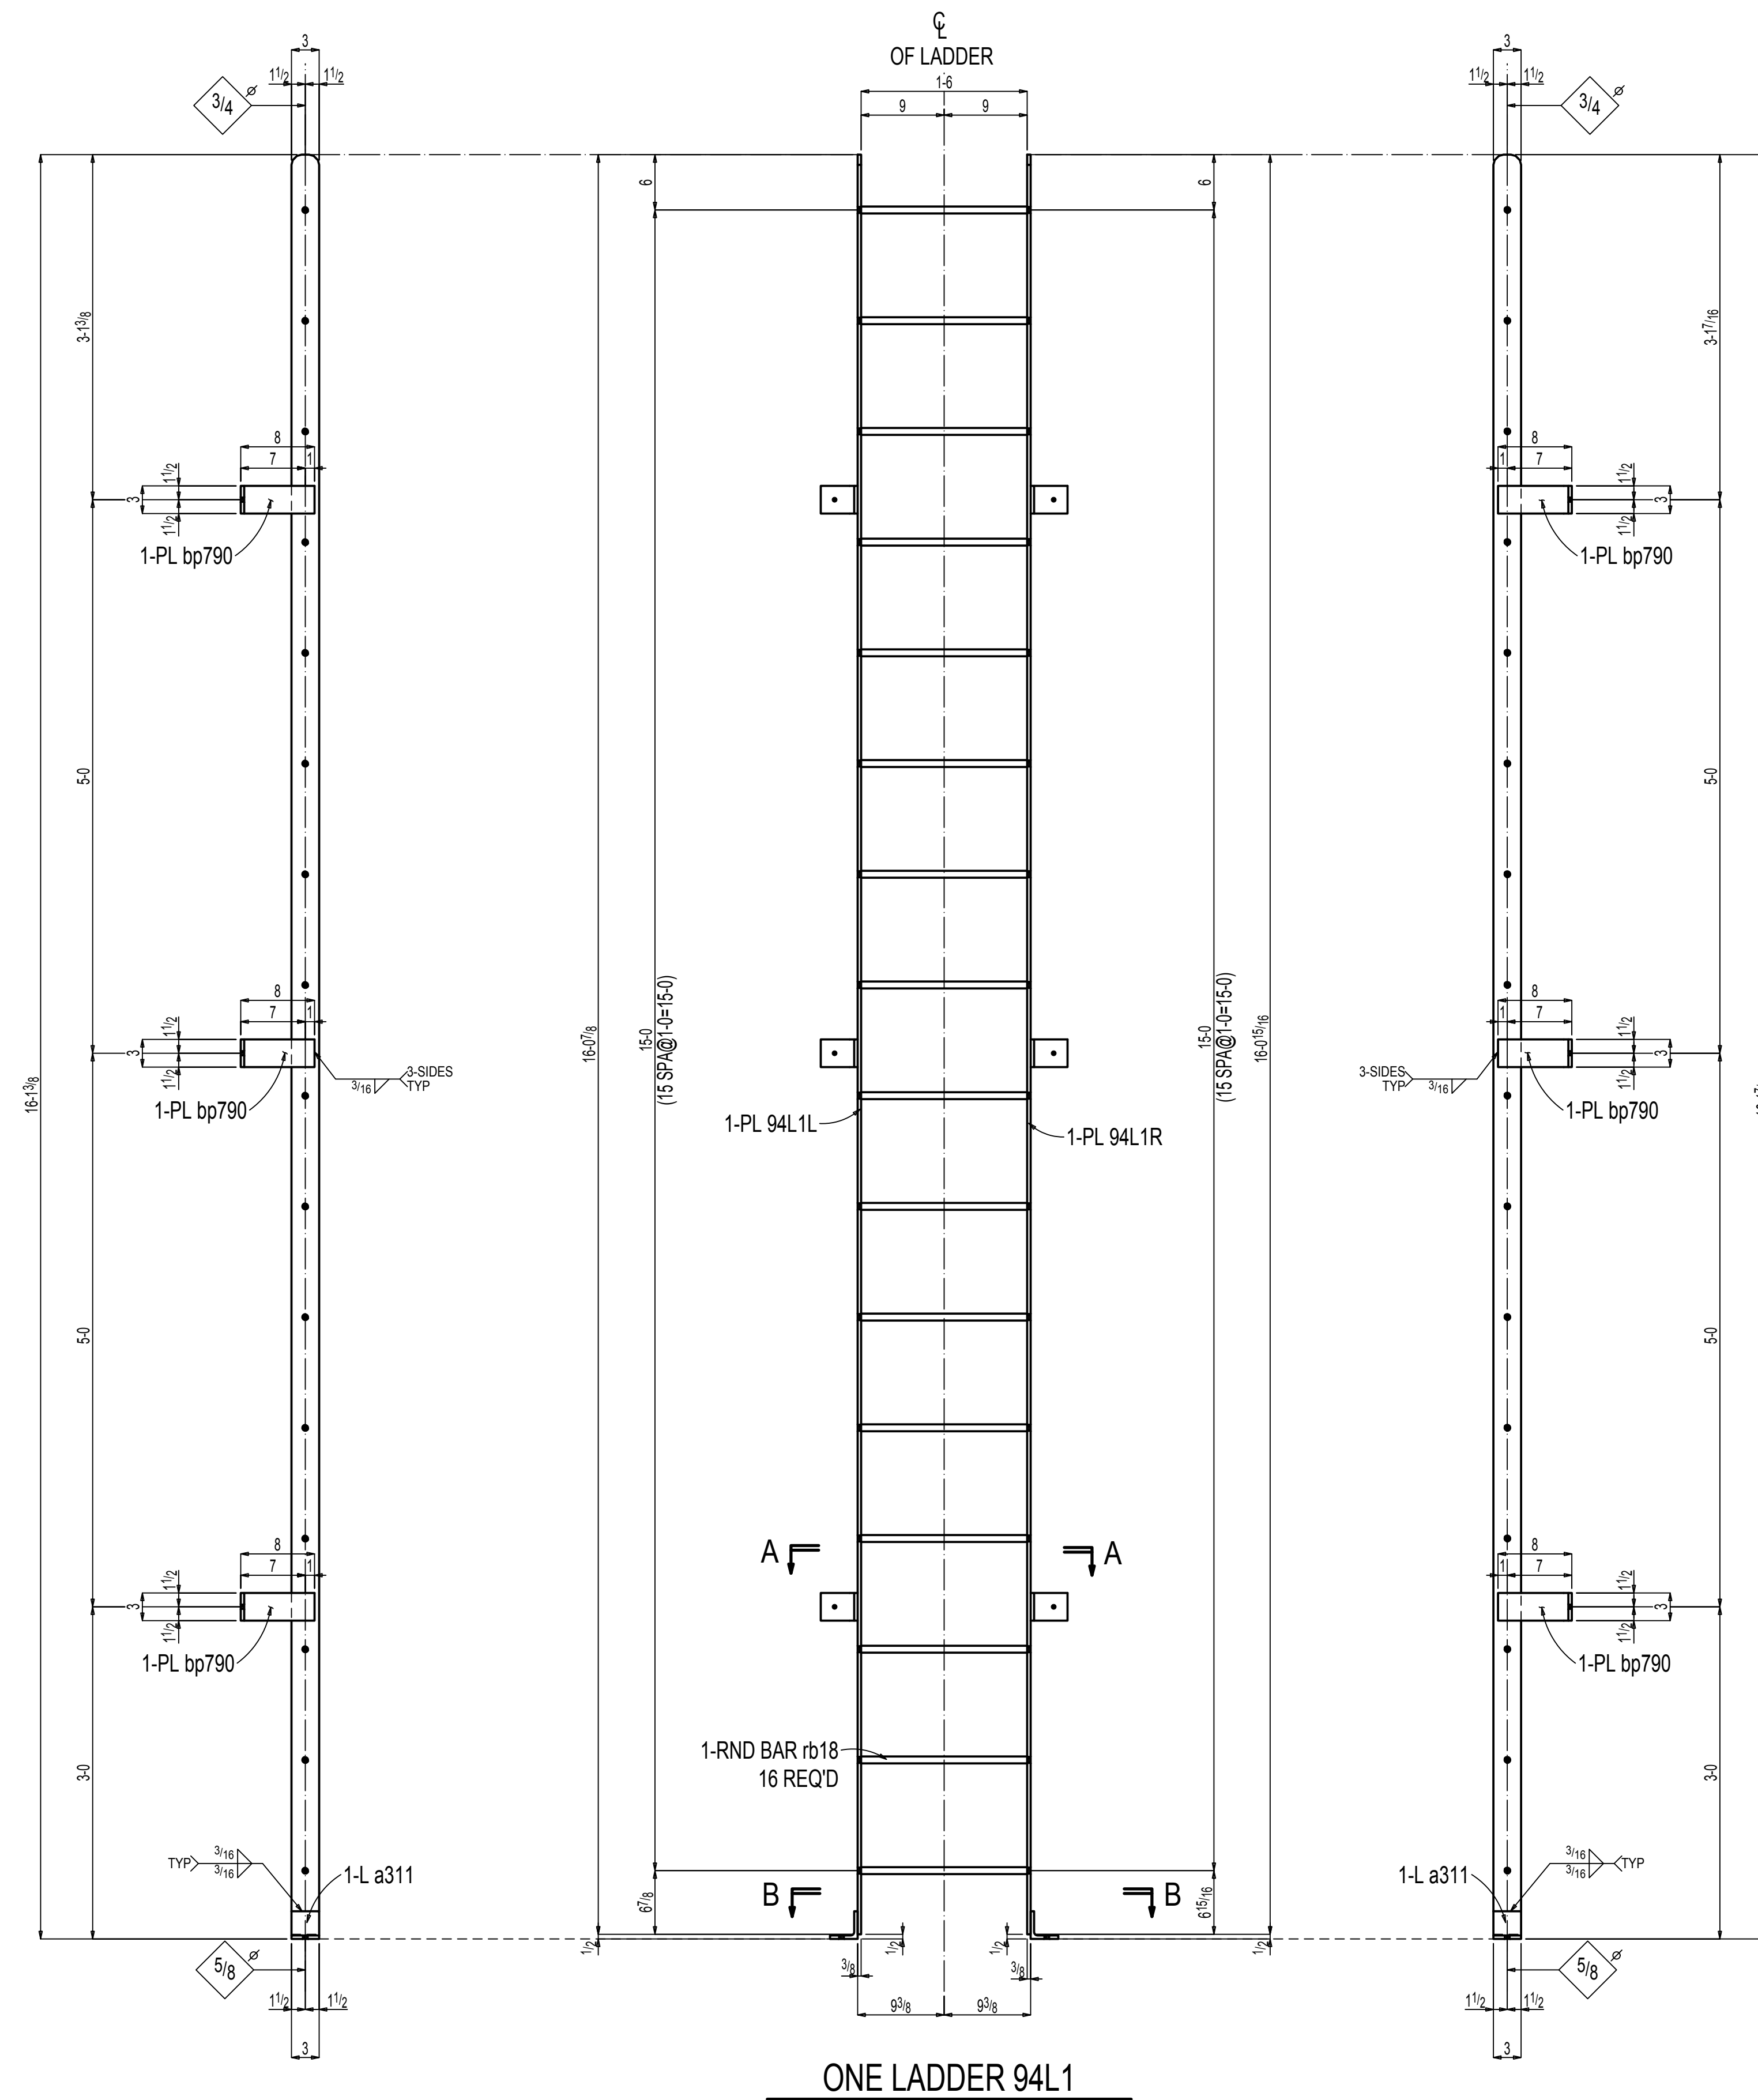

TOTAL WEIGHT THIS DRAWINGS:185

| MATERIAL        |             |
|-----------------|-------------|
| WIDE FLANGE     | A992 (UNO)  |
| PIPE            | A53B (UNO)  |
| TUBE            | A500B (UNO) |
| CHANNEL         | A36 (UNO)   |
| PLATE ANGLE BAR | A36 (UNO)   |

PAINT: ONE SHOP COAT OF GRAY PRIMER

|             |                                              |             |                                               |       |                    |            |             |
|-------------|----------------------------------------------|-------------|-----------------------------------------------|-------|--------------------|------------|-------------|
| OPEN HOLES: | 13 <sup>16</sup> / <sub>16</sub> " DIA (UNO) | OPEN SLOTS: | 13 <sup>16</sup> / <sub>16</sub> x1 DIA (UNO) | BOLT: | 3/4" DIA A325(UNO) | EDGE DIST: | 1 1/2"(UNO) |
|-------------|----------------------------------------------|-------------|-----------------------------------------------|-------|--------------------|------------|-------------|

[illegible]

CUSTOMER: \_\_\_\_\_  
 ARCHITECT: \_\_\_\_\_  
 PROJECT: \_\_\_\_\_  
 LOCATION: \_\_\_\_\_

|                       |                 |                 |
|-----------------------|-----------------|-----------------|
| DRWN _____ DATE _____ | FOR APPL. _____ | ORDER NO. _____ |
| CHKD _____ DATE _____ | TO SHOP _____   | REV. 0 DWG. 94  |


THESE SHOP AND ERECTION DRAWINGS ARE AND SHALL  
REMAIN THE PROPERTY OF MODERN MACHINE SHOP, INC.  
THESE SHALL NOT BE USED, REPRODUCED, MODIFIED,  
OR COPIED IN ANY FORM OR MANNER WITHOUT THE  
EXPRESS, WRITTEN PERMISSION, CONSENT, AND DUE  
COMPENSATION TO THE FABRICATOR:  
MODERN MACHINE SHOP, INC., COPYRIGHT 2013

MODERN MACHINE SHOP, INC. WILL NOT  
ACCEPT BACKCHARGERS FOR CORRECTIVE  
WORK OR REPLACED MATERIALS UNLESS  
AUTHORIZED AND APPROVED. FAILURE  
TO COMPLY WITH THIS REQUIREMENT  
WILL BECOME CONTRACTORS/ERECTORS LIABILITY  
ANY QUESTIONS CALL (956) 722-4656

DATE: \_\_\_\_\_ SIGNATURE: \_\_\_\_\_

REF:E24 THRU E39


ALL RUNNING DIMENSIONS FROM END OF MAIN MATERIAL.  
ALL VERTICAL SPACING OF HOLES TO BE 3" UNLESS NOTED.  
ALL SNIPS TO BE  $3\frac{1}{2} \times 3\frac{1}{4}$  UNLESS NOTED.  
ALL COPES TO BE RADIUSED.  
⊗ DENOTES "CONTACT SURFACE" THIS SIDE OF PLATE.  
HOLES IN END PLATES AND OUTSTANDING LEGS OF END CLIPS  
X INDICATES LAYOUT MARK FOR FABRICATION  
LD=LH, DT=HD, FL=F, W=FLT WASHER FL=W/FLT WASHER  
MEMBERS ARE TO BE ERECTED SO THAT MARKED END IS  
IN SAME LOCATION AS ON ERECTION DRAWING NO.

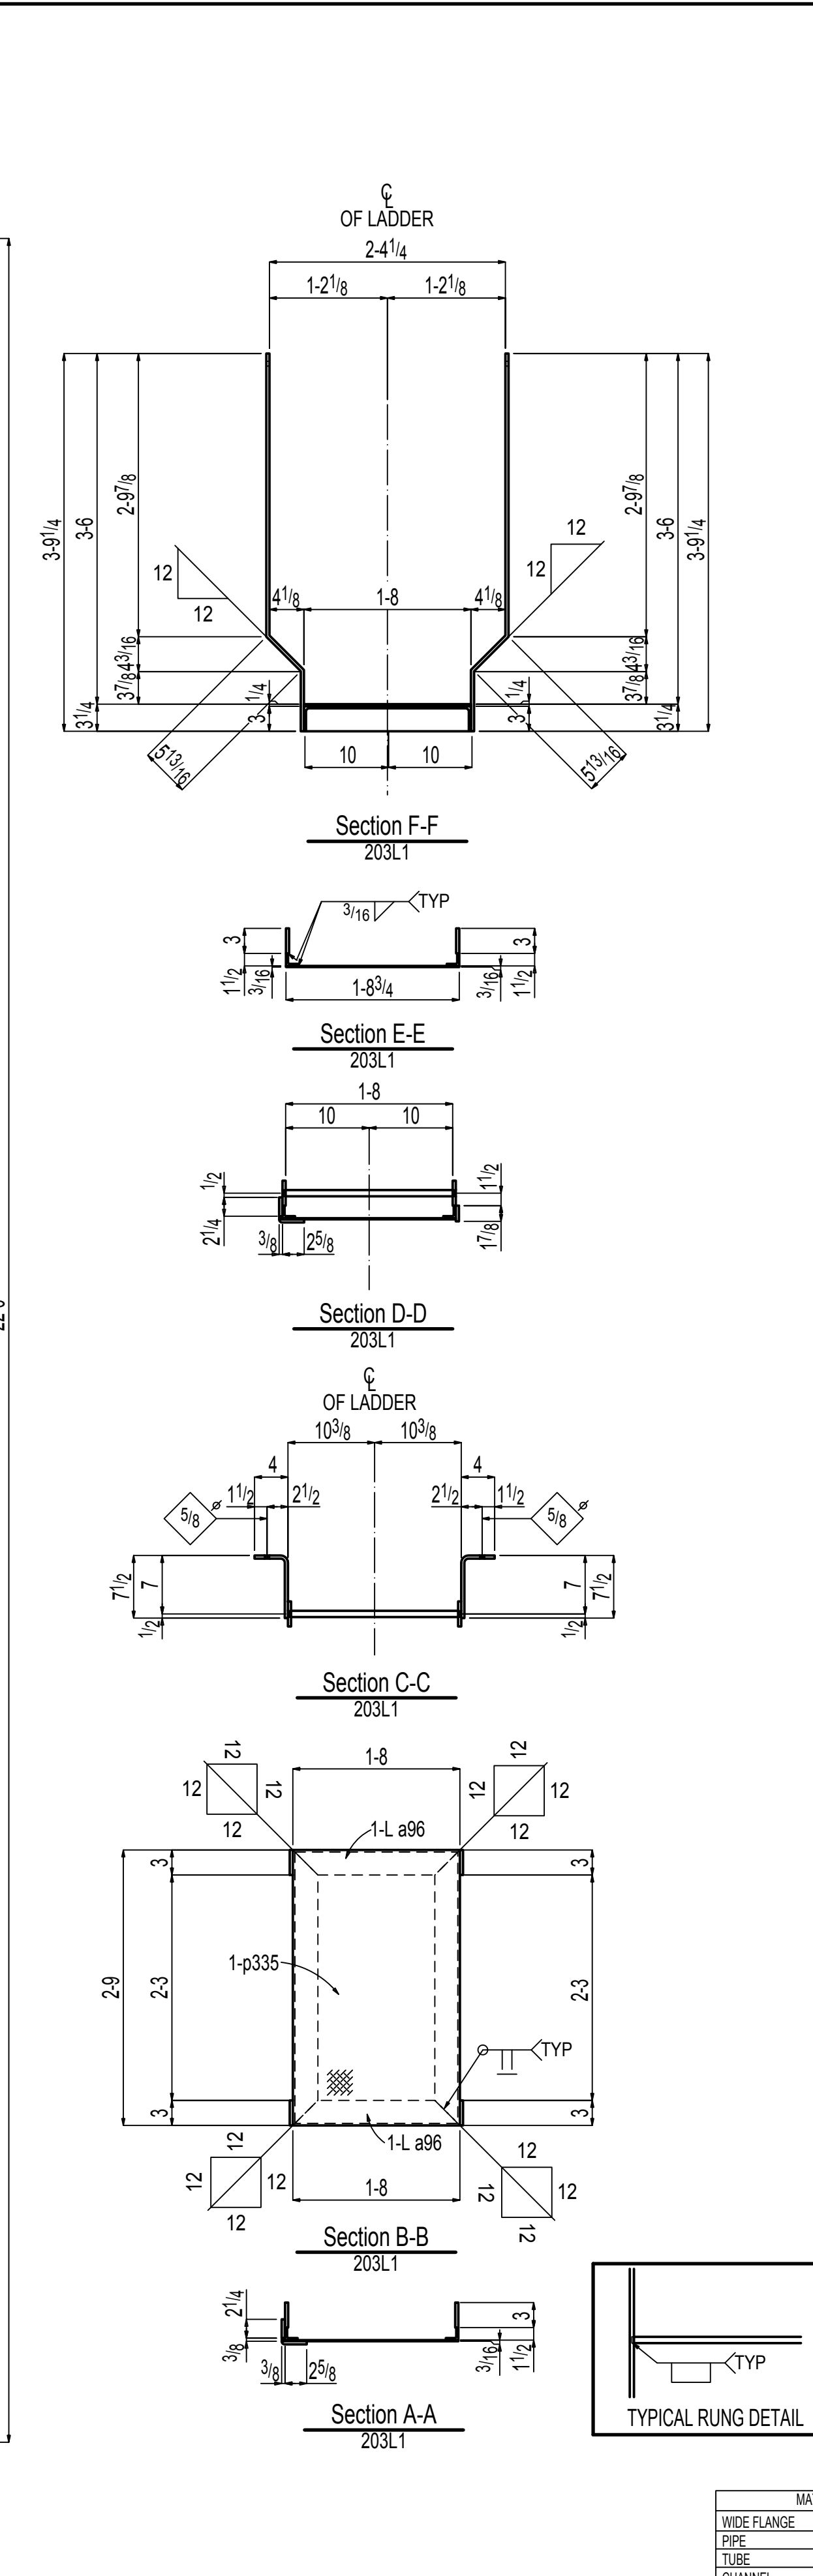[illegible]

ALL RUNNING DIMENSIONS FROM END OF MAIN MATERIAL.  
ALL VERTICAL SPACING OF HOLES TO BE 3" UNLESS NOTED.  
ALL SNIPS TO BE  $\frac{3}{4}$ " X  $\frac{3}{4}$ " UNLESS NOTED.  
ALL COPIES TO BE RADIIUSED.  
⊗ DENOTES "CONTACT SURFACE" THIS SIDE OF PLATE.  
HOLES IN END PLATES AND OUTSTANDING LEGS OF END CLIP  
X INDICATES LAYOUT MARK FOR FABRICATION  
LD=LW,DTI HD=FLT WASHER FL=WROUGHT WASHER  
MEMBERS ARE TO BE ERECTED SO THAT MARKED END IS  
IN SAME LOCATION AS ON ERECTION DRAWING NO.

|            |       |
|------------|-------|
| CUSTOMER:  | _____ |
| ARCHITECT: | _____ |
| PROJECT:   | _____ |
| LOCATION:  | _____ |

|            |            |                |                 |
|------------|------------|----------------|-----------------|
| DRWN _____ | DATE _____ | FOR APPR _____ | ORDER NO. _____ |
| CHD _____  | DATE _____ | TO SHOP _____  | REV. 0 DWG. 203 |

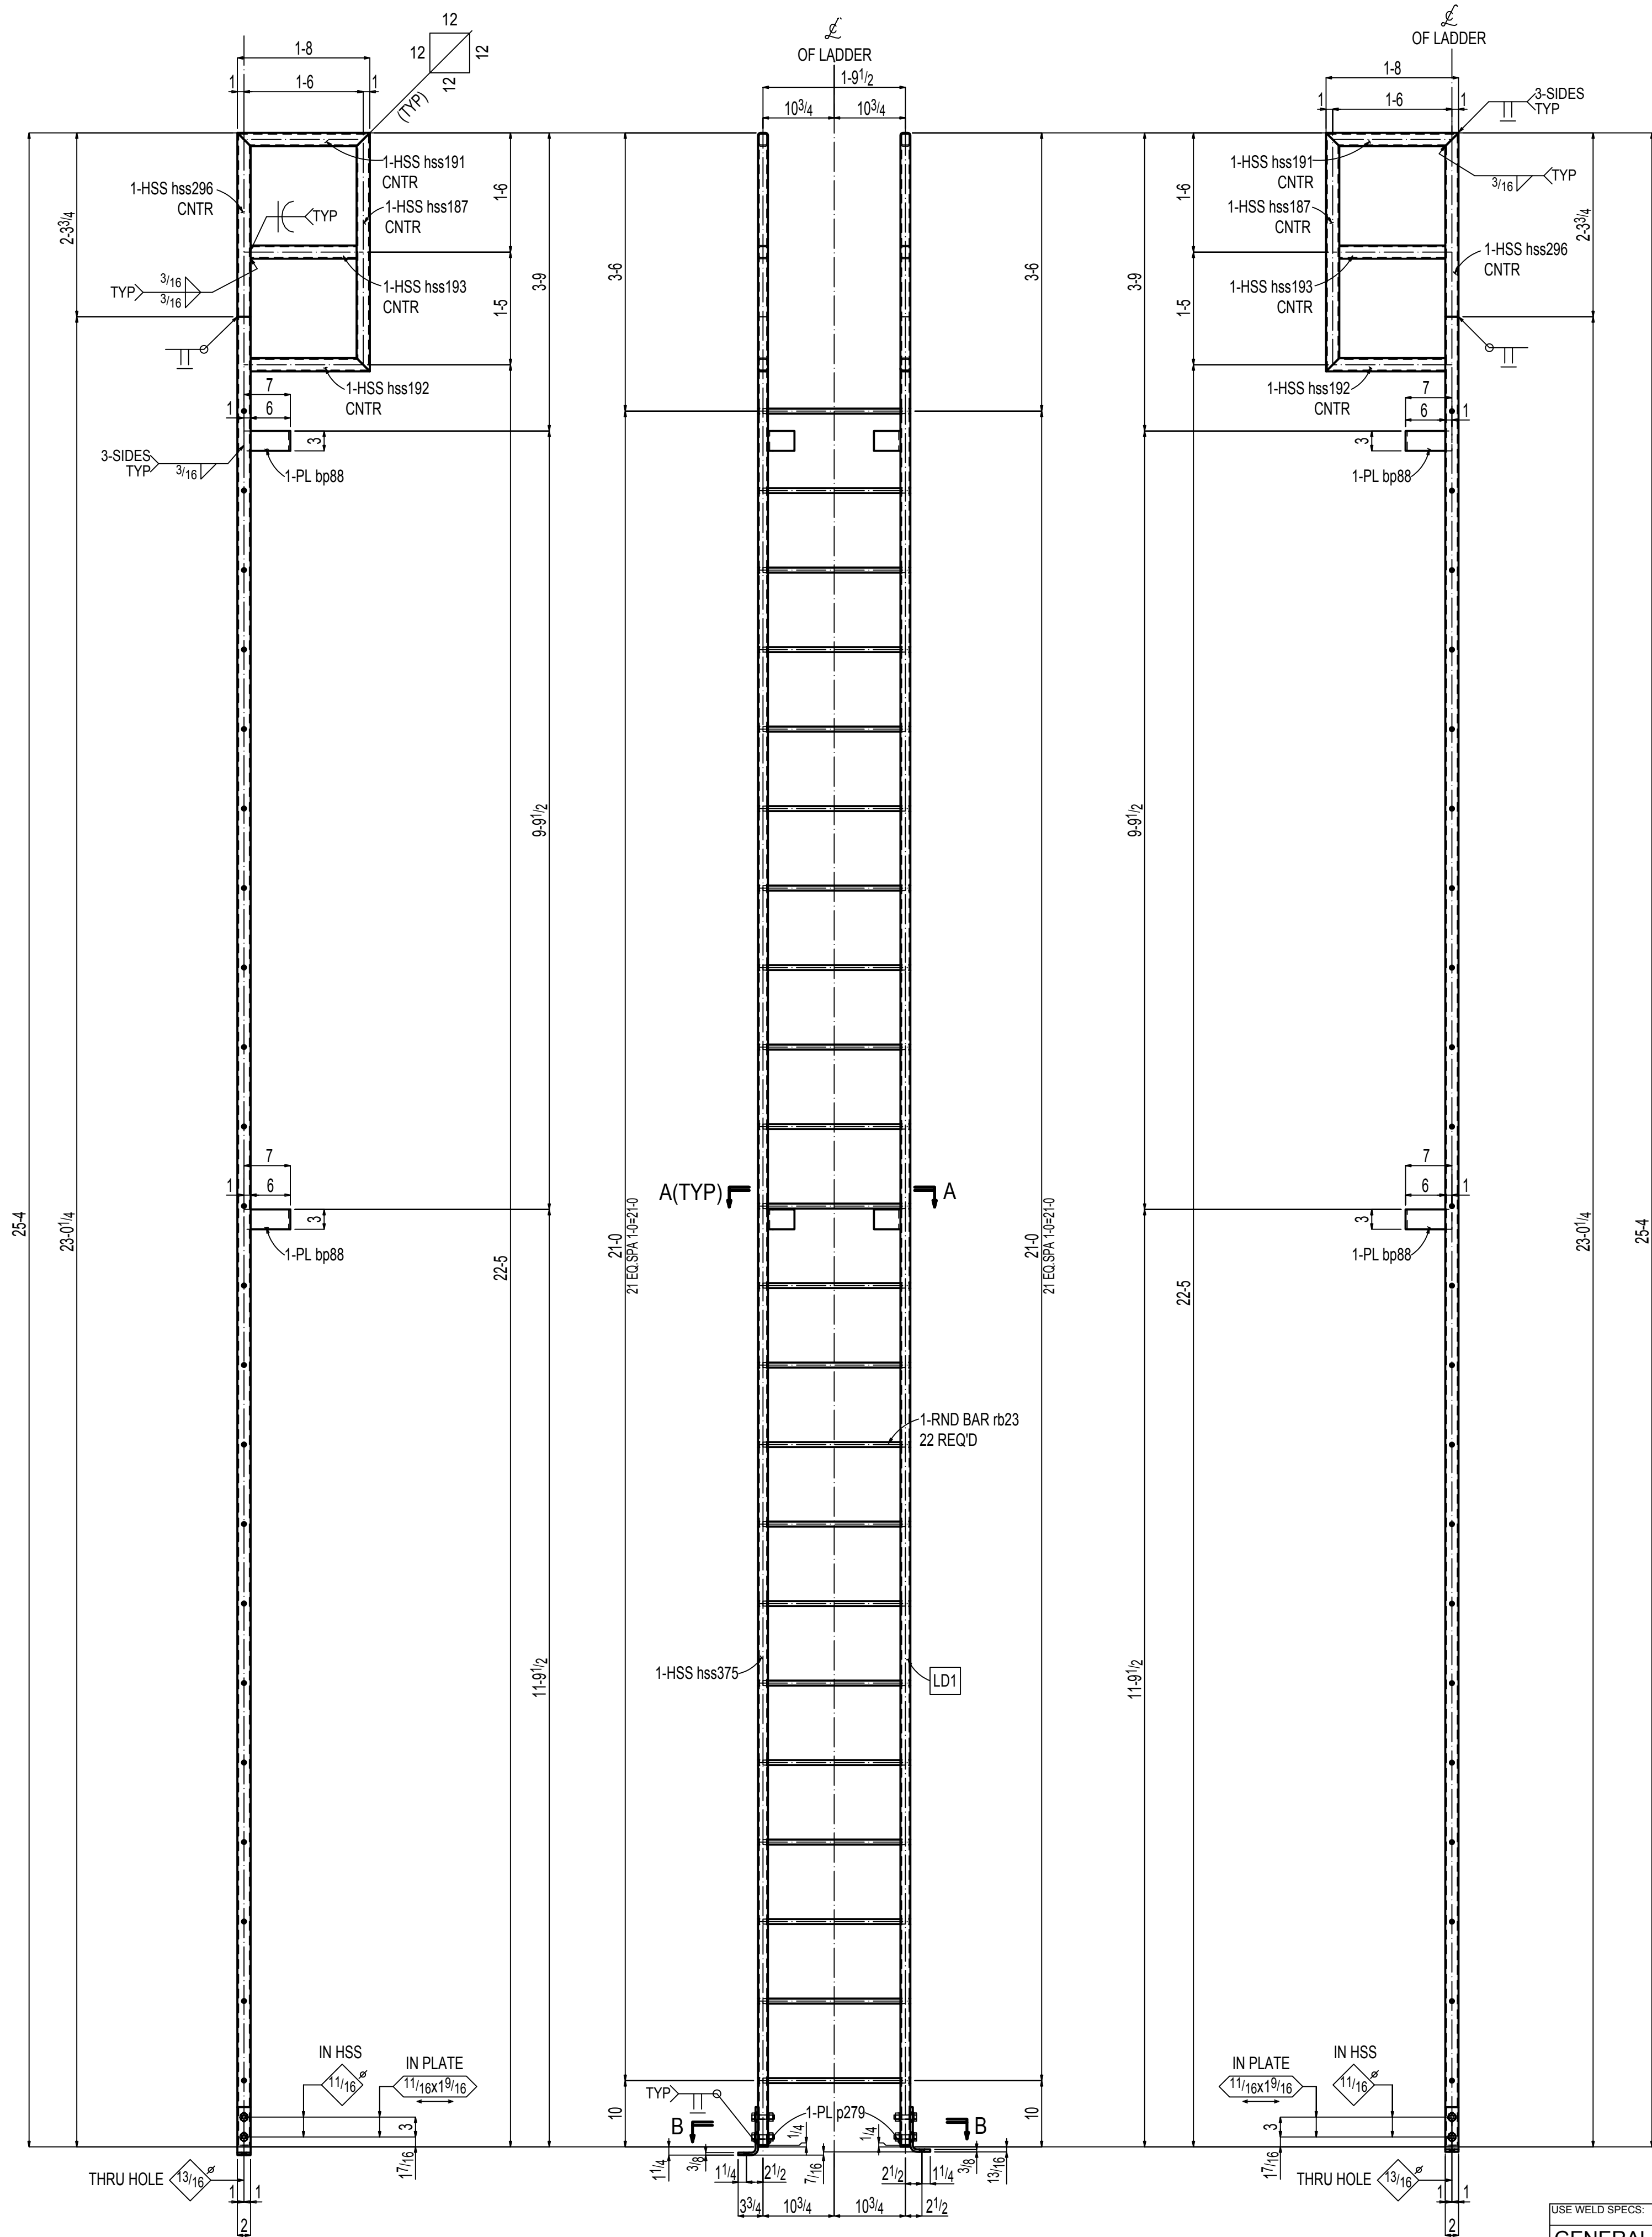

ONE LADDER LD1

SHOP BOLTS:  
4-5/8 Diax3 A325N


| USE WELD SPECS:   |  |  |  | ISSUED FOR FAB: |  | CUTTING: |  | DRILLED: |  | FITTING GA:   |  | WELD GA: |  | CHECKED BY: |  |
|---|--|--|--|-----------------|--|----------|--|----------|--|---------------|--|----------|--|-------------|--|
| GENERAL NOTES:   |  |  |  |                 |  | REMARKS: |  |          |  | CLIENT:       |  |          |  |             |  |
| ALL HOLES ARE 13/16 Ø U.N.O.<br>COPE RADIUS = 1/2" UNO<br>SLOT LENGTHS ARE SHOWN OVERALL<br>FINISH STD SHOP PRIMER |  |  |  |                 |  |          |  |          |  | PROJECT:      |  |          |  |             |  |
|   |  |  |  |                 |  |          |  |          |  | TITLE:        |  |          |  |             |  |
| 470.43 lbs EACH   |  |  |  |                 |  | MARK ID: |  |          |  | LADDER        |  |          |  |             |  |
| CUSTOMER REF:   |  |  |  | REV             |  | DETAILS  |  | BY       |  | DC            |  | DATE     |  | PO:         |  |
|   |  |  |  |                 |  |          |  |          |  | CATEGORY UNO: |  | DRAWN:   |  | JOB No:     |  |
|   |  |  |  |                 |  |          |  |          |  | CHECKED:      |  |          |  | DWG No: LD1 |  |
|   |  |  |  |                 |  |          |  |          |  |               |  |          |  | REV: 1      |  |

BILL OF MATERIAL 1 QTY'S

| QTY                         | MARK   | DESCRIPTION              | LENGTH    | WEIGHT | REMARKS   |
|-----------------------------|--------|--------------------------|-----------|--------|-----------|
| ONE                         | LD1    | HSS2x1 1/2x3/16          | 23' 0"    | 85     | A500C     |
| 1                           | hss375 | HSS2x1 1/2x3/16          | 23' 0"    | 85     | A500C     |
| 2                           | hss187 | HSS2x1 1/2x3/16          | 3' 0"     | 22     | A500C     |
| 2                           | hss296 | HSS2x1 1/2x3/16          | 2' 3 3/4" | 17     | A500C     |
| 2                           | hss191 | HSS2x1 1/2x3/16          | 1' 8"     | 12     | A500C     |
| 2                           | hss192 | HSS2x1 1/2x3/16          | 1' 6"     | 11     | A500C     |
| 2                           | hss193 | HSS2x1 1/2x3/16          | 1' 4"     | 10     | A500C     |
| 22                          | rb23   | RB3/4                    | 1' 9 1/2" | 59     | A36       |
| 1                           | bp121  | BPL3/8x9 1/2             | 0' 2"     | 2      | BENT A36  |
| 1                           | bp118  | BPL3/8x9                 | 0' 2"     | 2      | BENT A36  |
| 4                           | bp88   | BPL1/4x10 1/2            | 0' 3"     | 9      | BENT A36  |
| 2                           | p279   | PL1/4x1 1/2              | 0' 2"     | 0      | A36       |
| 4                           |        | 5/8 Dia A307             | 0' 3 1/2" | 2      | +2HD WASH |
| FIELD BOLTS                 |        |                          |           |        |           |
| 2                           |        | 5/8 Dia EXPANSION ANCHOR | 0' 4 3/4" |        | EMBED=3   |
| TOTAL WEIGHT THIS DRAWING : |        |                          |           | 316    |           |

ALL CLOUDED "APPROVER VERIFY" NOTES RETURNED TO US WITH NO RESPONSE WILL BE UNDERSTOOD TO BE ACCEPTABLE BY THE OWNER AND WILL BE INCORPORATED INTO CONSTRUCTION.



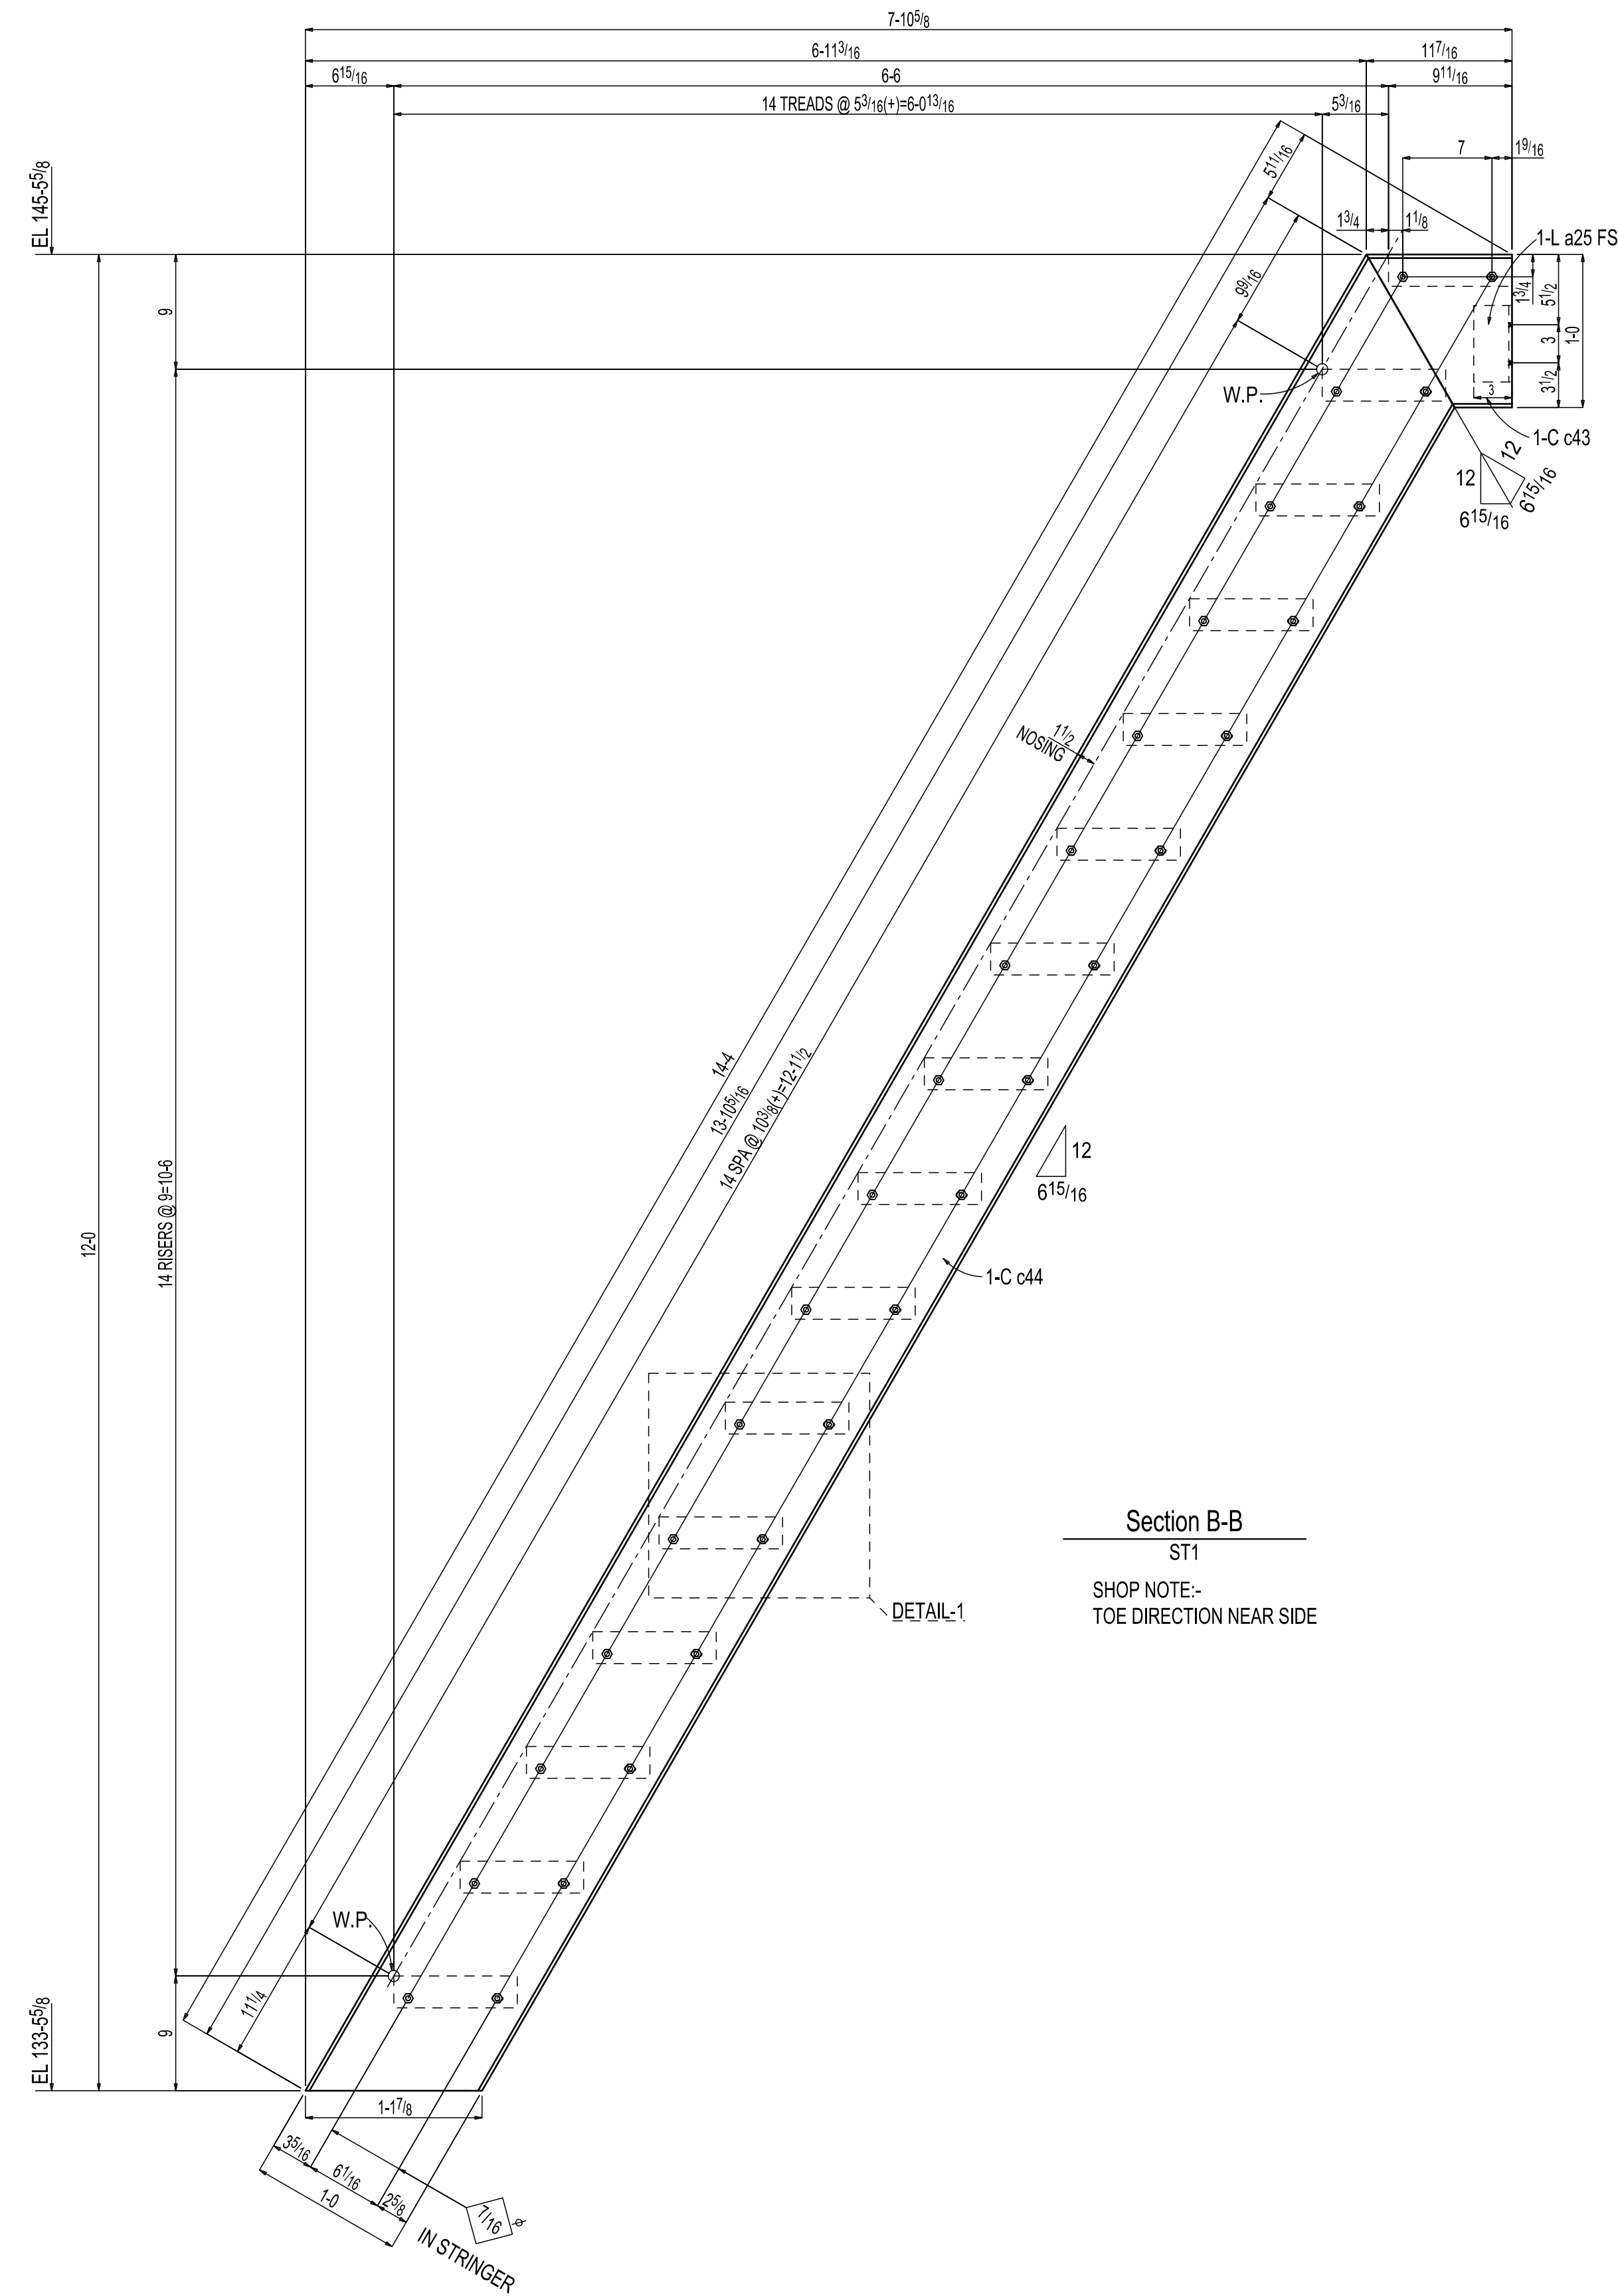

SURFACE PREP:SSPC SP-2  
PAINT:ONE SHOP COAT STD PRIMER

|              |                                |               |
|--------------|--------------------------------|---------------|
|              |                                |               |
| A            | FOR APPROVAL                   | 11-06-24      |
| REV          | DESCRIPTION                    | DATE          |
|              |                                |               |
| DESCRIPTION  | STAIR DETAIL                   |               |
| PROJECT NAME | WESTGATE REDEVELOPMENT BLDG #2 |               |
| DRAWN BY     | AIP                            | JOB No. ----  |
| DATE DRAWN   | 11-06-24                       | DRG No. ST1.1 |

REFER BOM THIS SHEET WITH ST1

REFER WORK THIS SHEET WITH ST1