



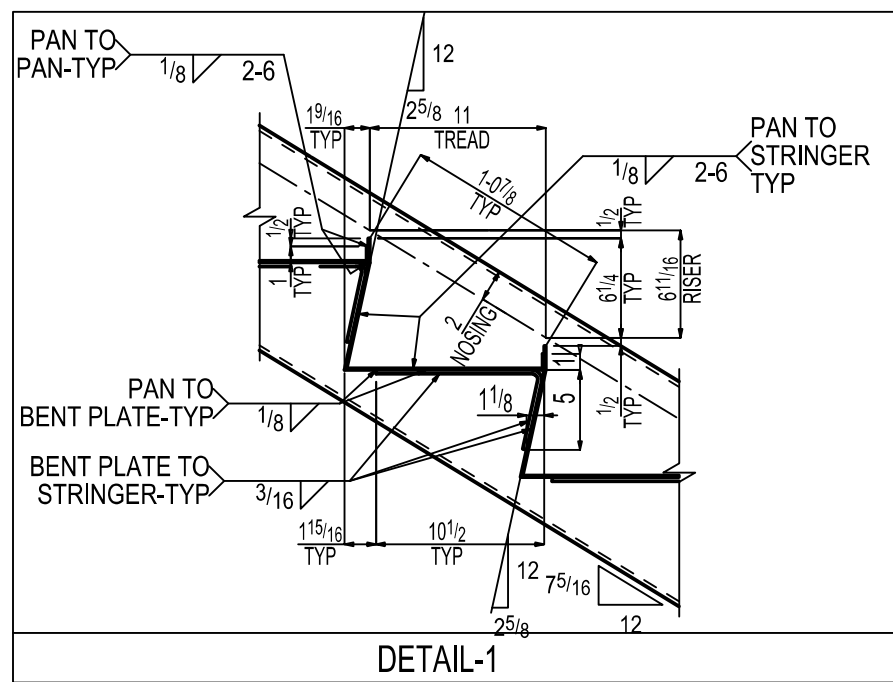





Total weight : 744

1000


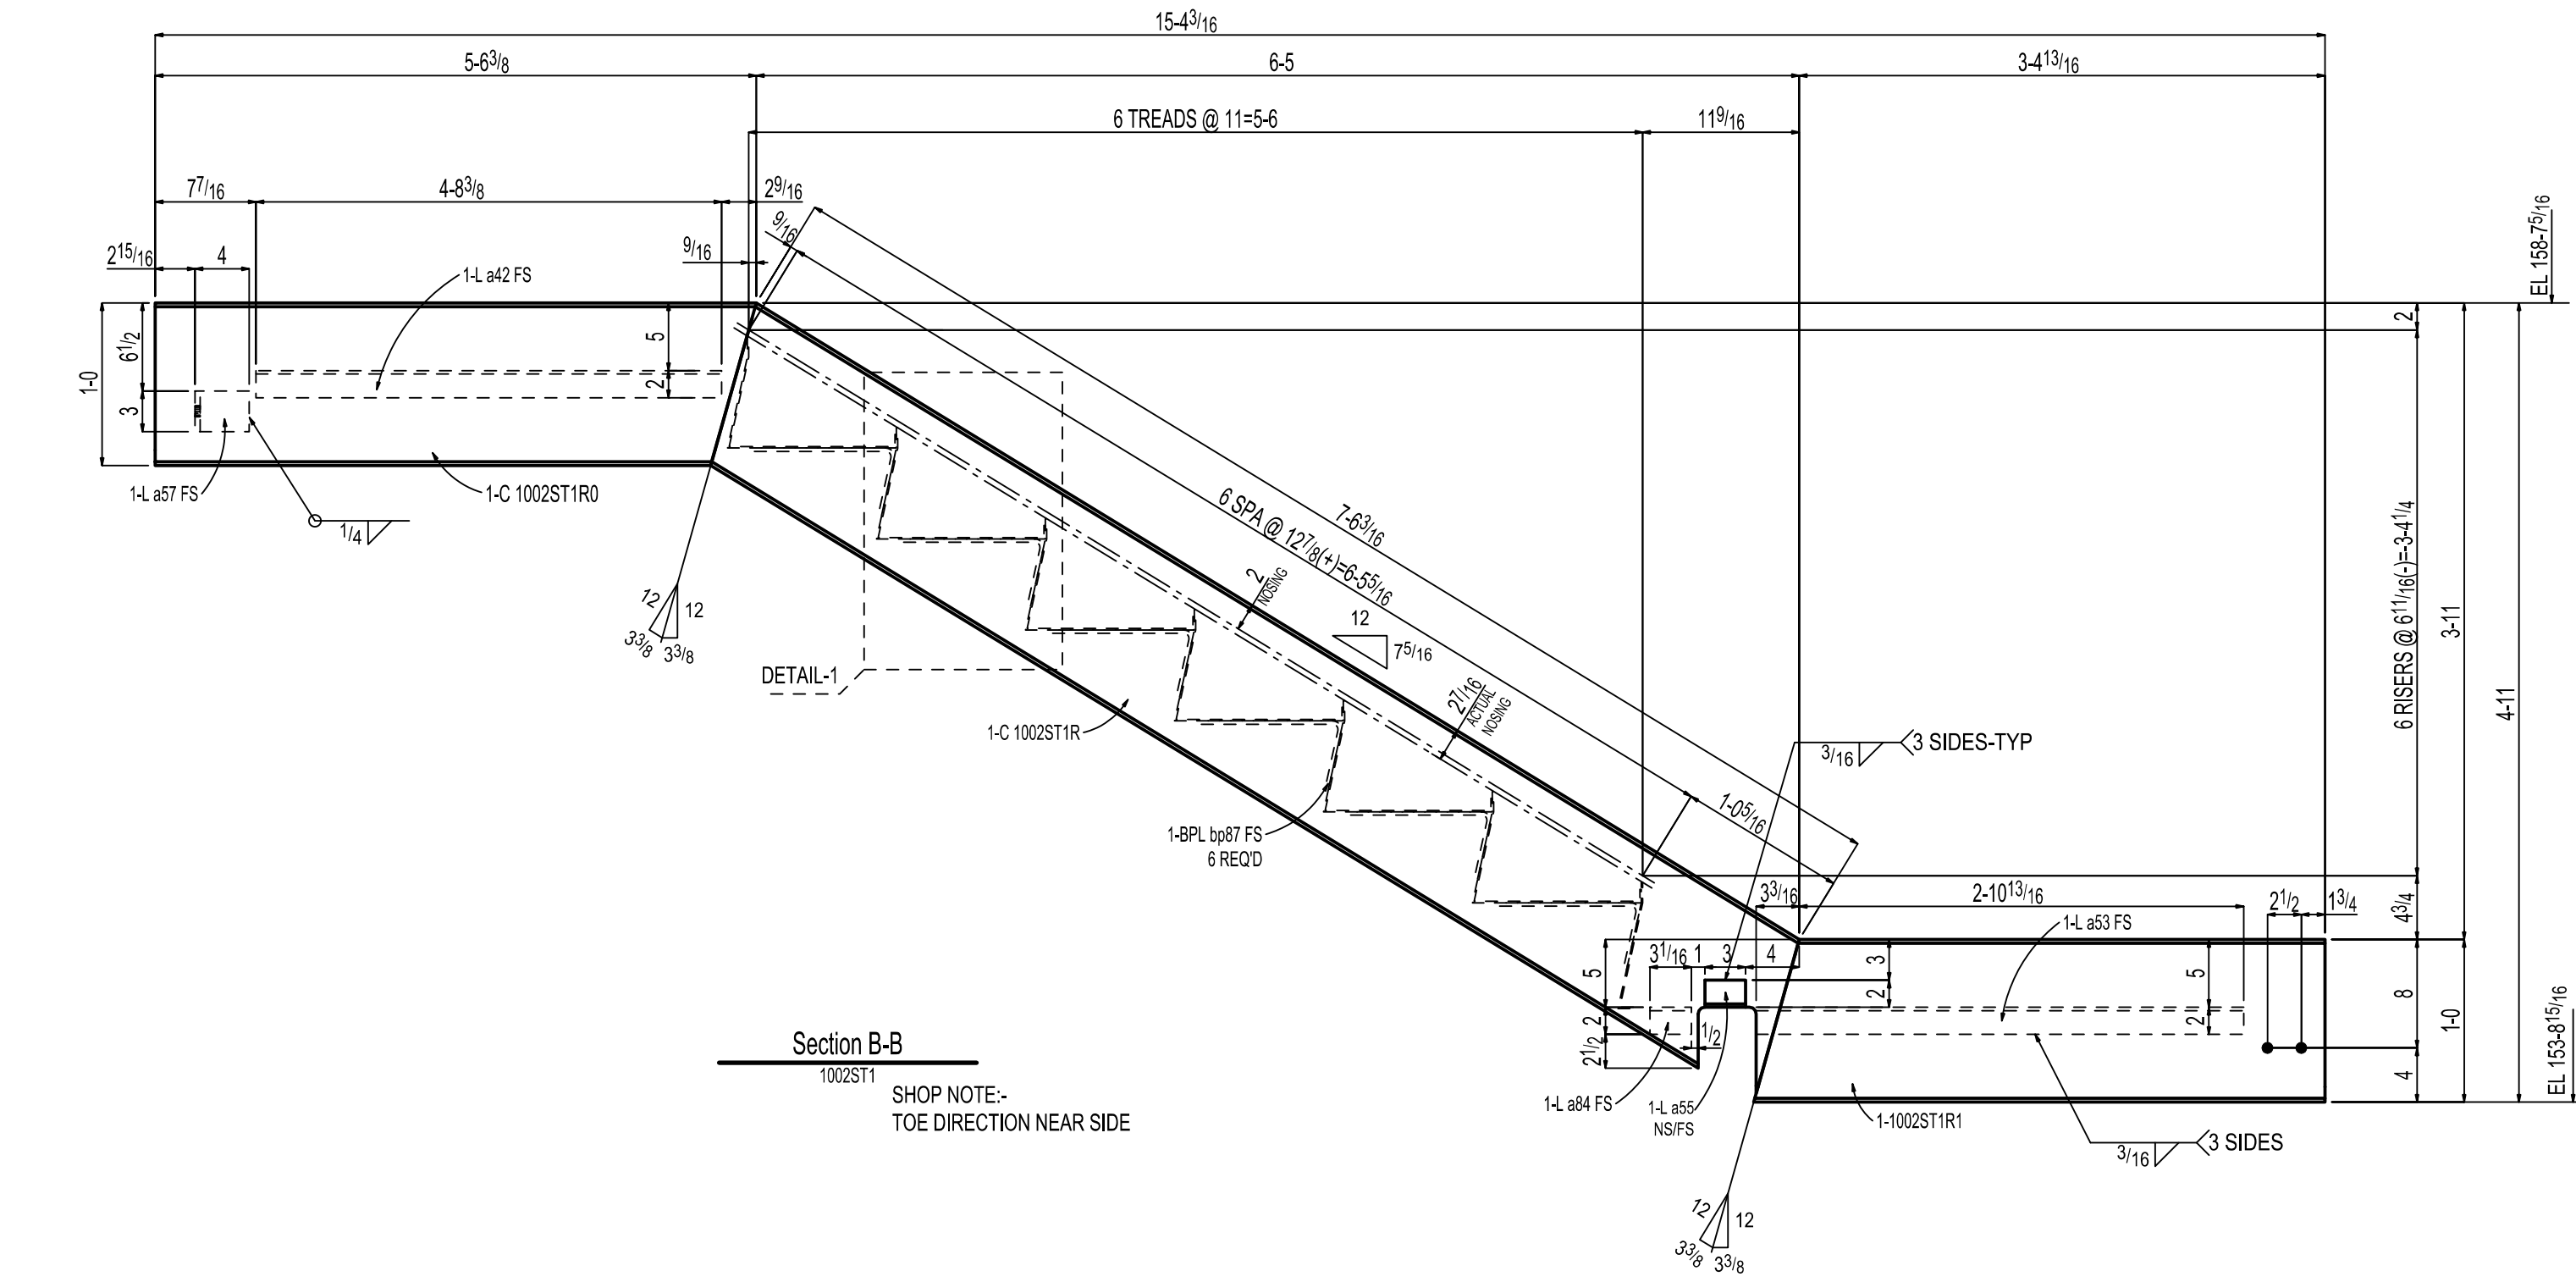




Total weight : 884

1002

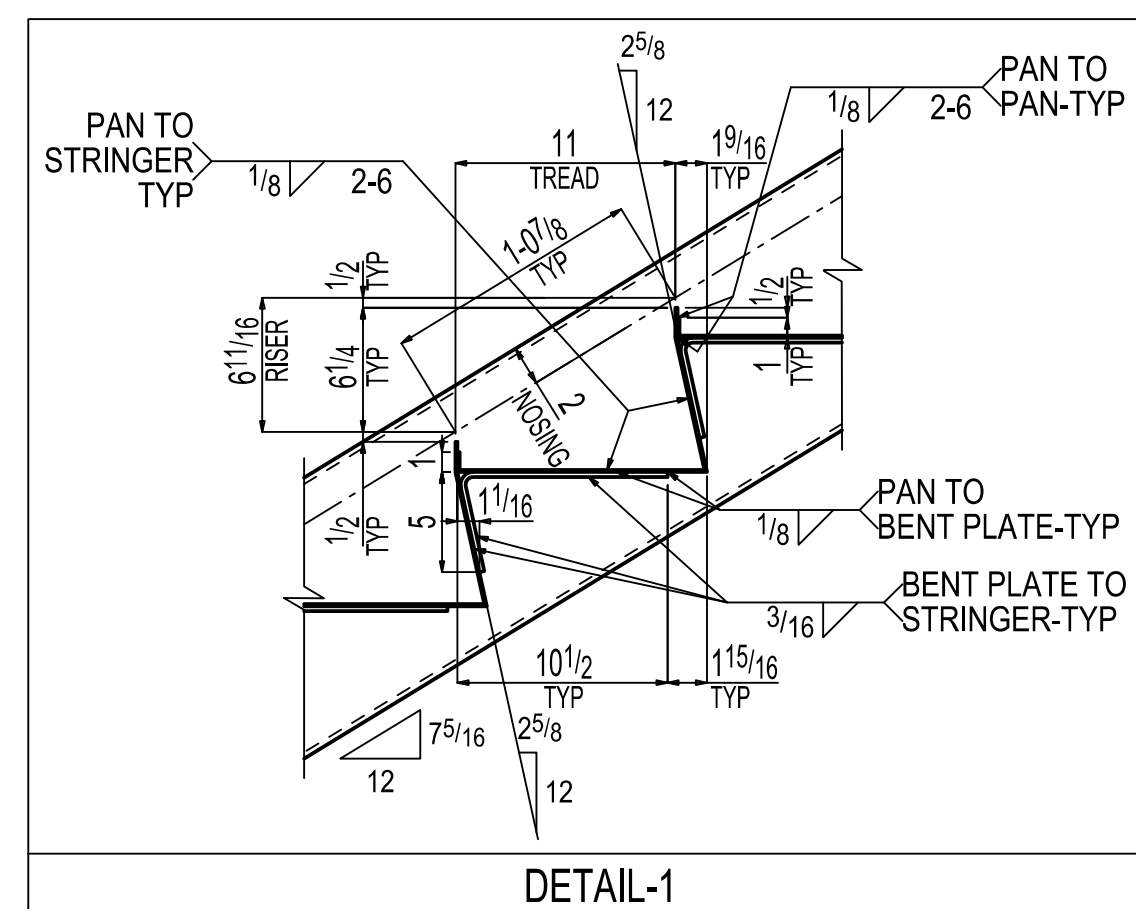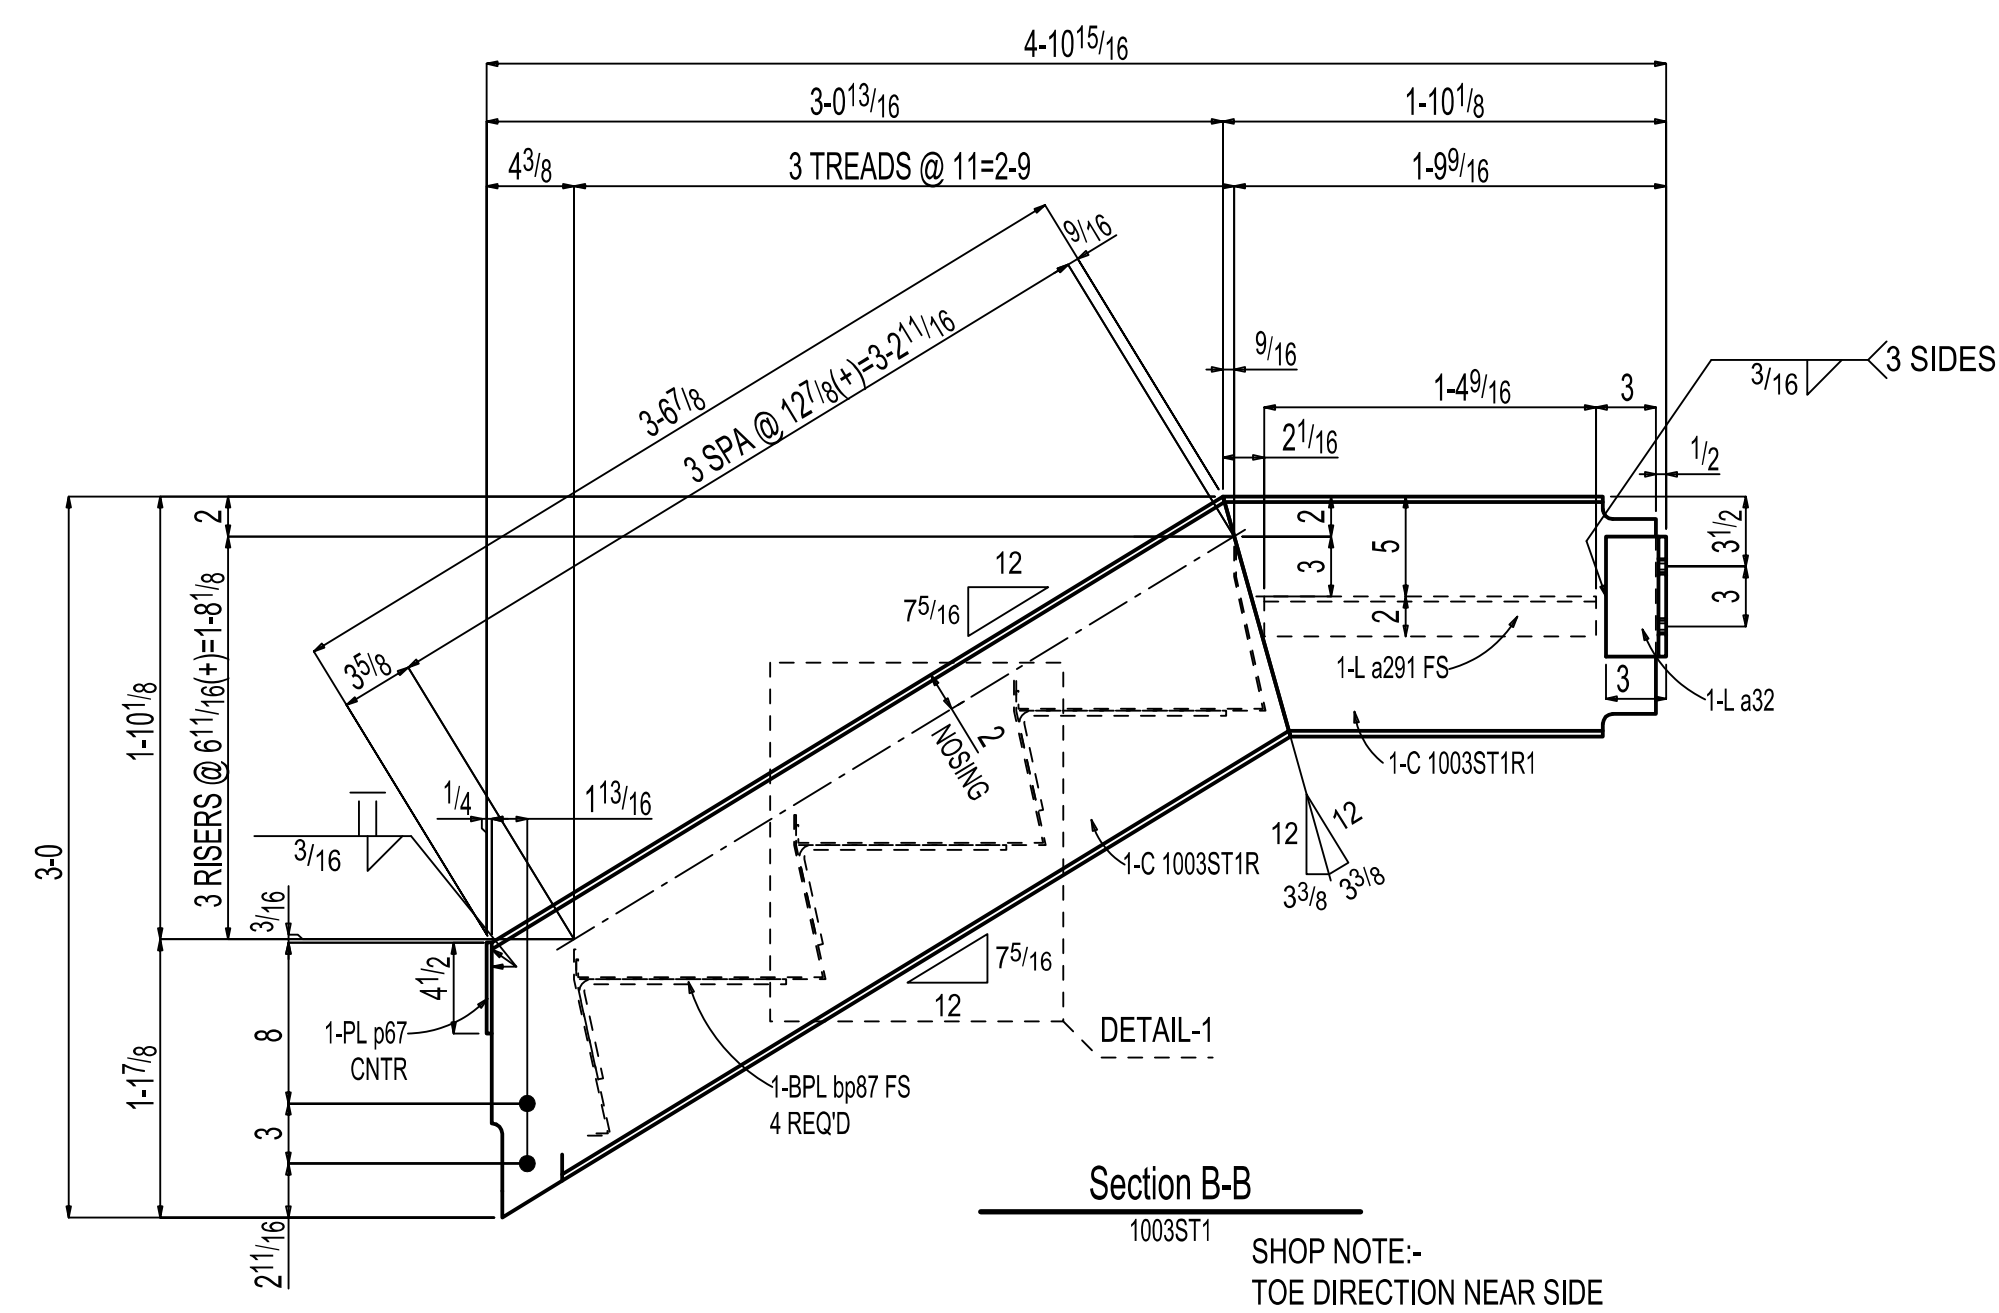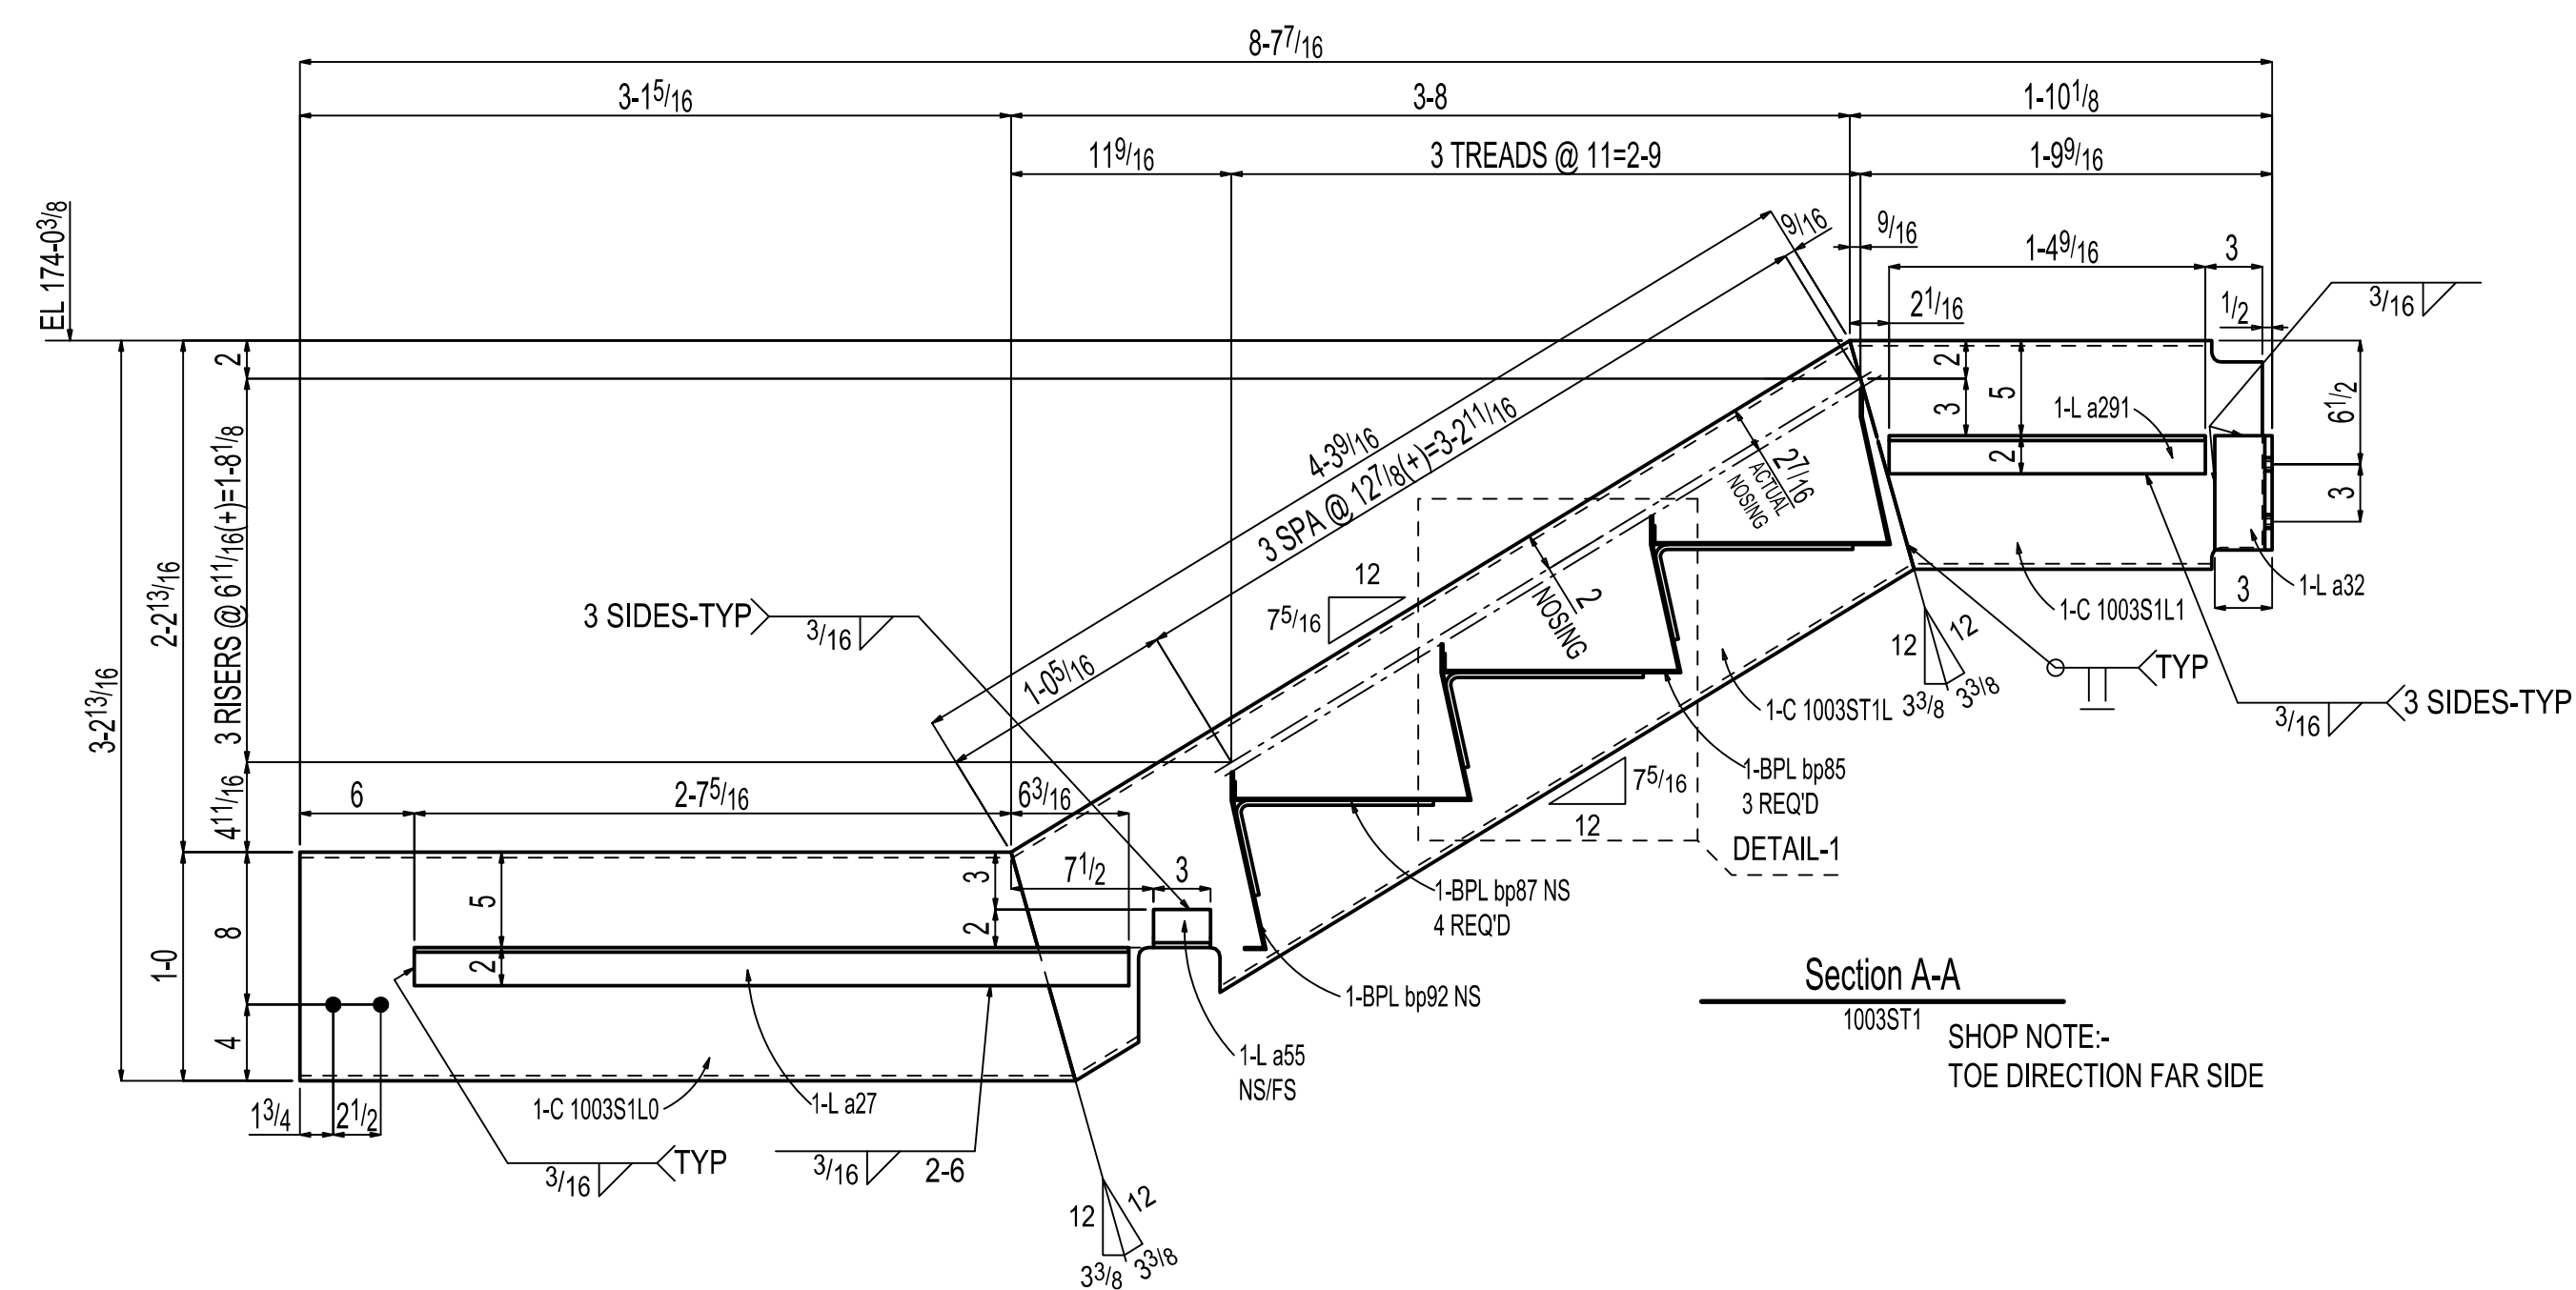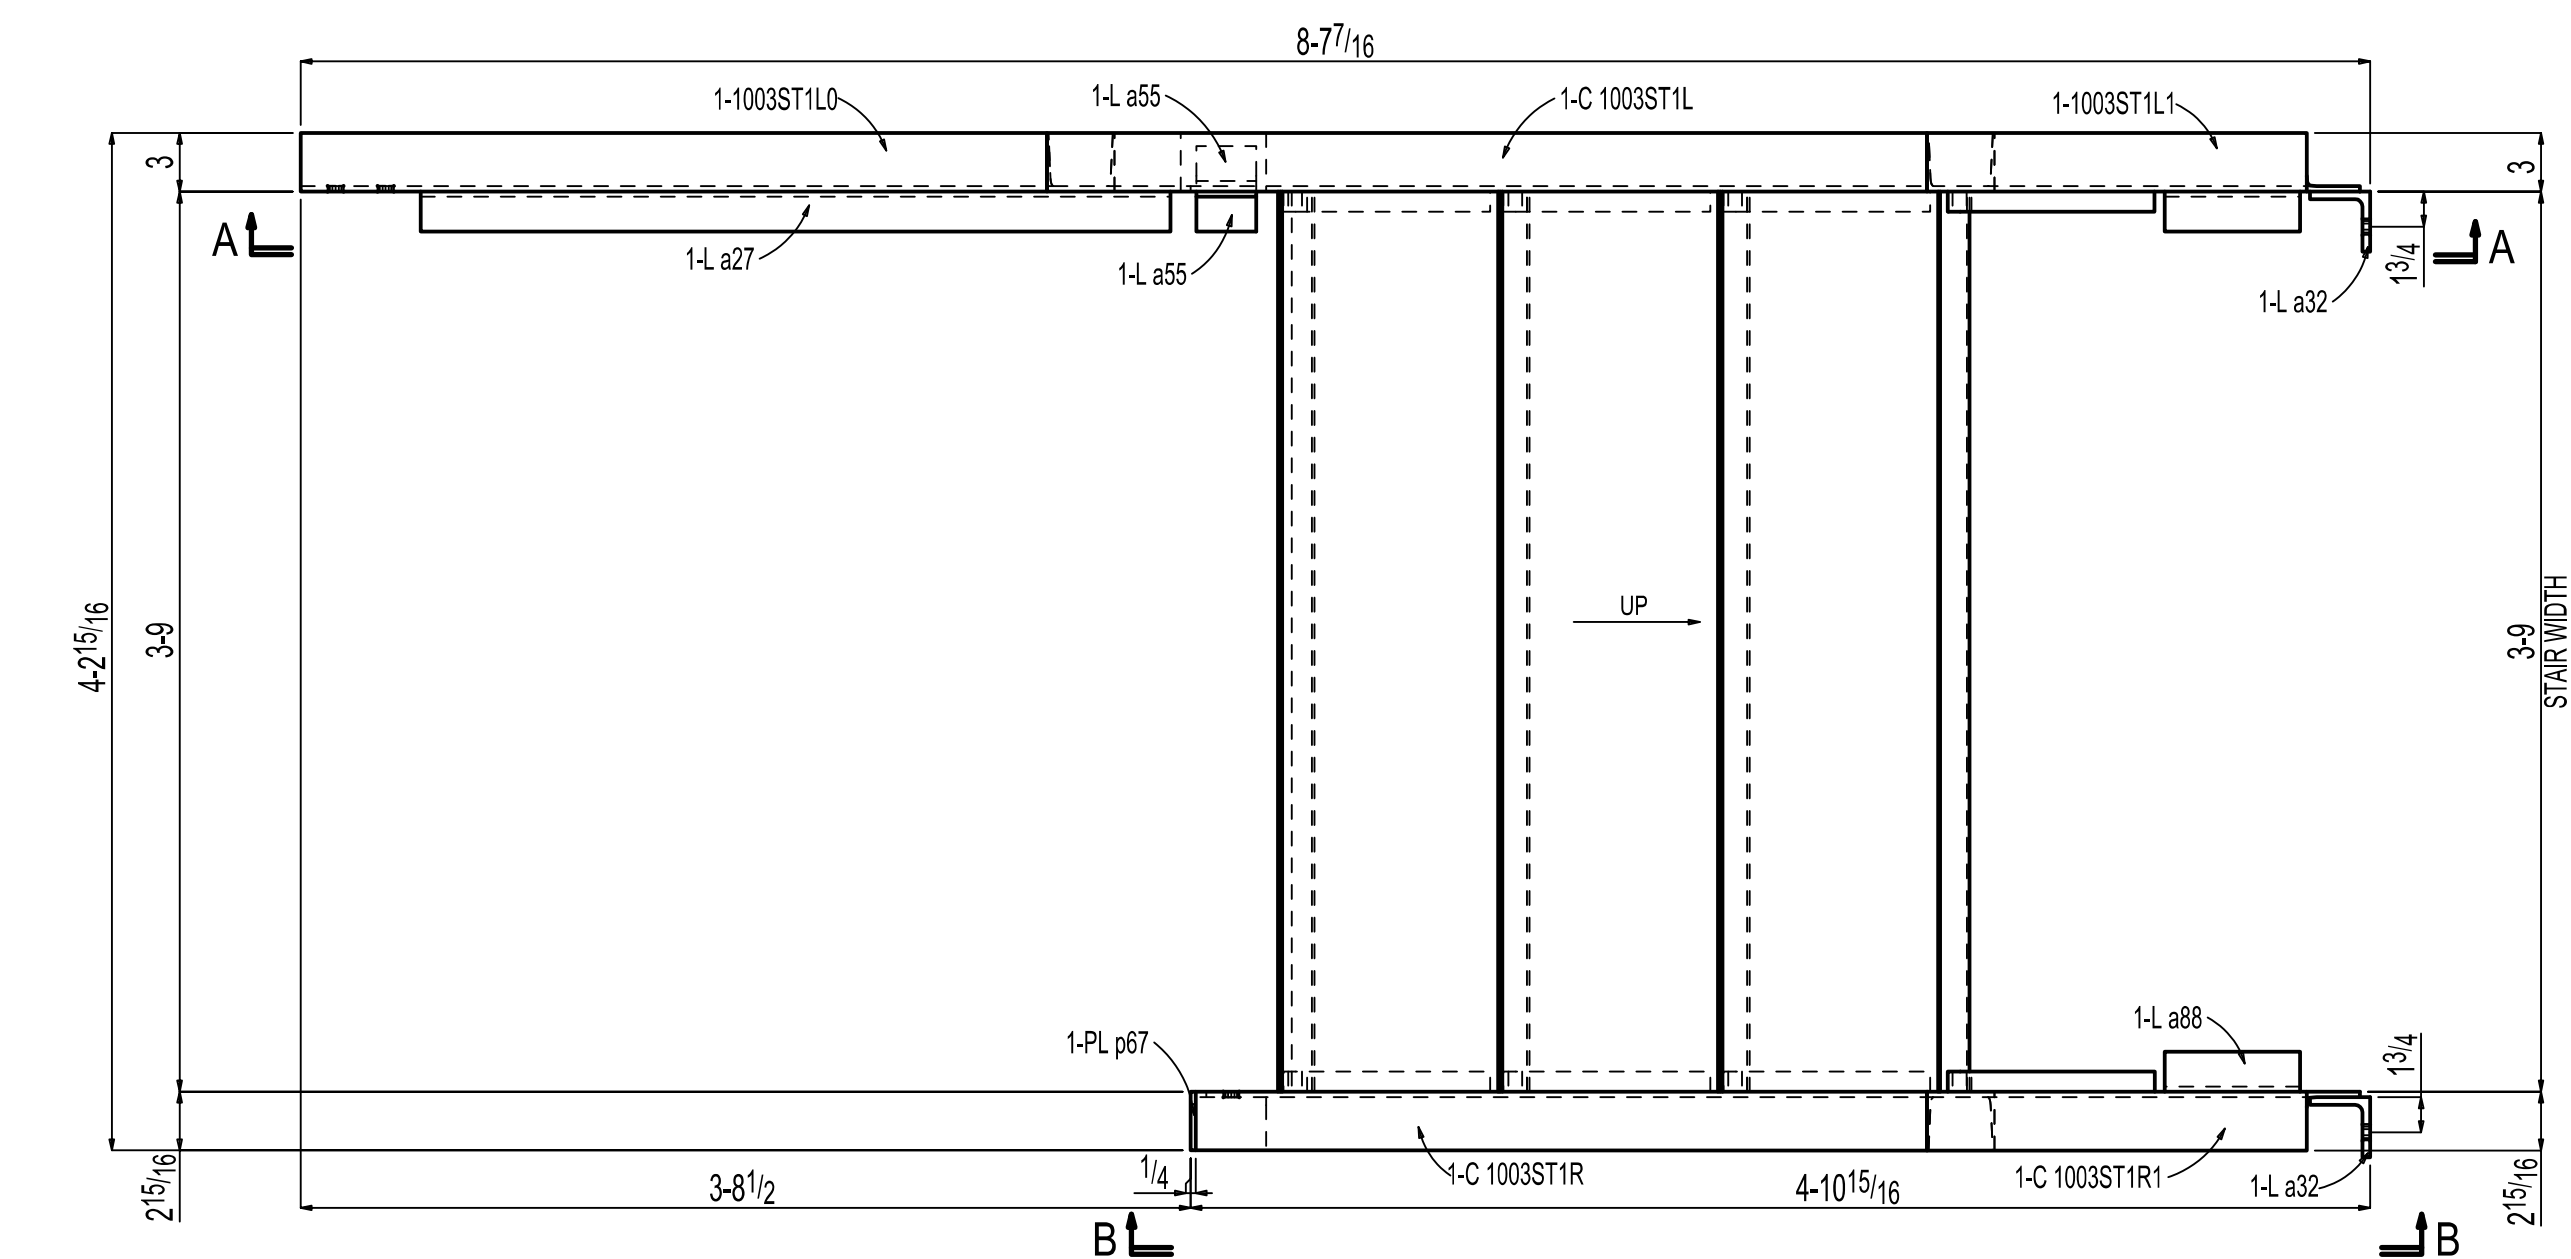[illegible]

						PRIME PAINTED, NO					
						ITEM # 2		DWG TITLE: -		STAIR DETAIL	
						HOLES: Ø ¹³ / ₁₆ UNO	PIPES: A53B				
						ELECTRODES: 70XXX UNO	TUBES: A500B	SCALE: --		DRAWING: - 1003	
0	FOR FABRICATION			SDL-JAL	12 / 10 / 2024	BEAMS: A992	FINISH: PRIME PAINTED	DWN. BY:	DATE: - 12-10-2024		
NO	REVISION			BY	DATE						
SCG PROJECT: --		PFG PROJECT: --		STEEL FAB:		ANGLE, CHANNELS, PLATES & BARS: A36		CHK'D. BY:		DATE: - 12-10-2024	

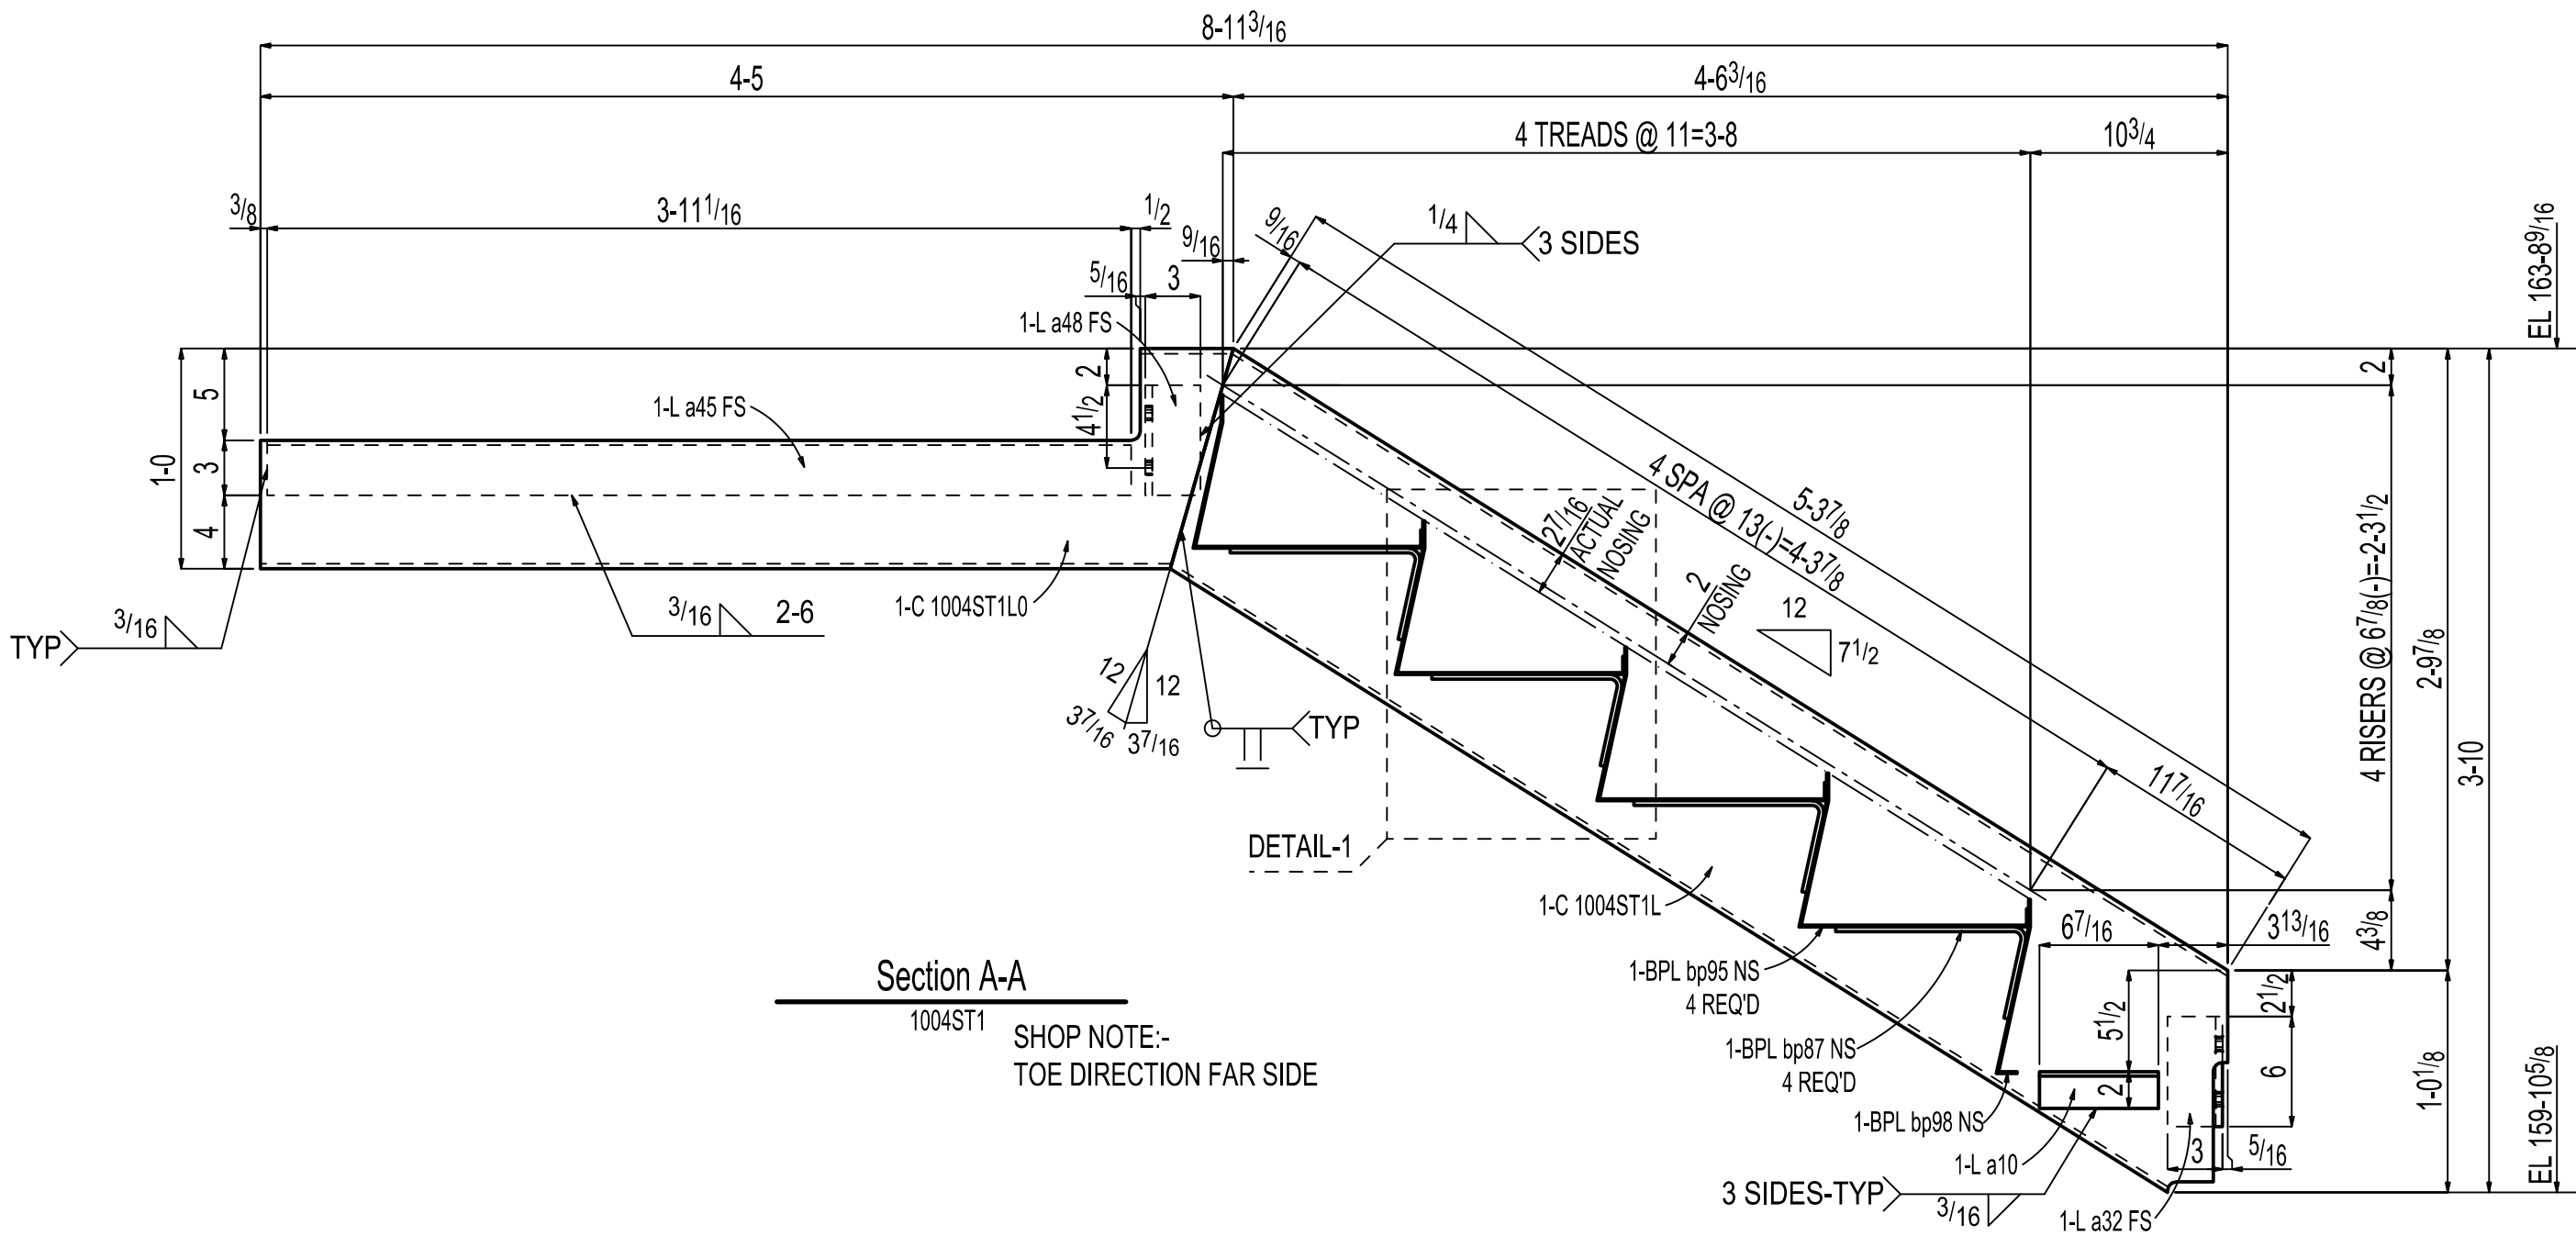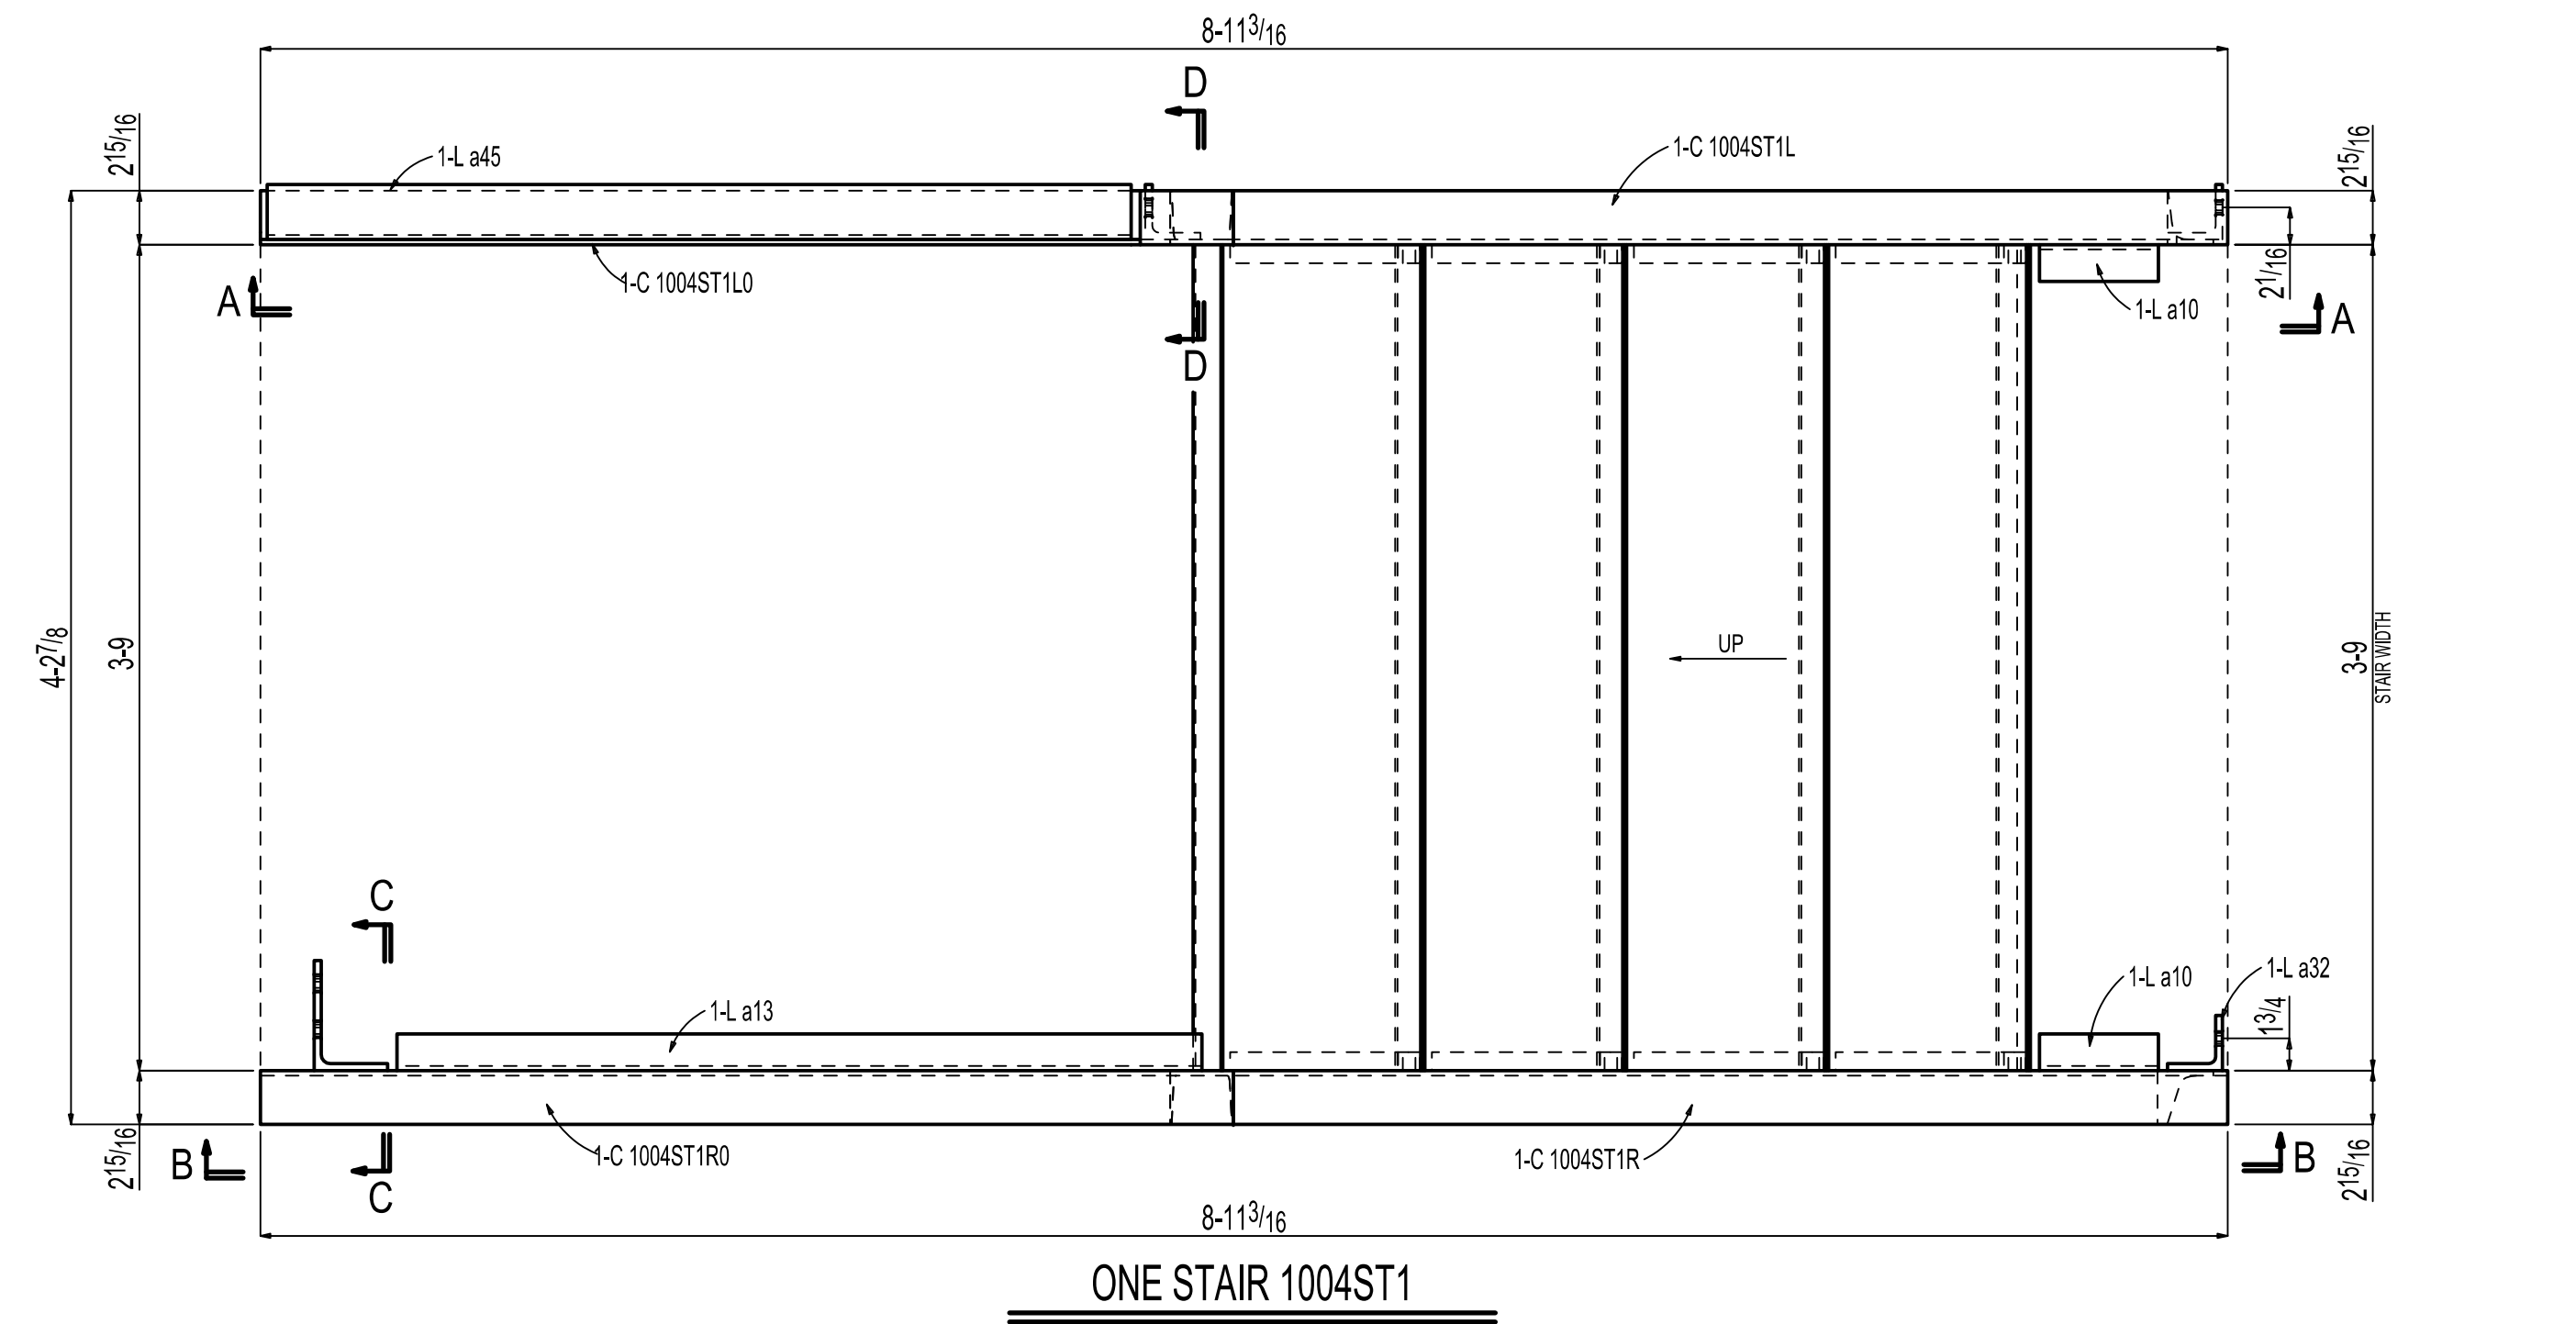

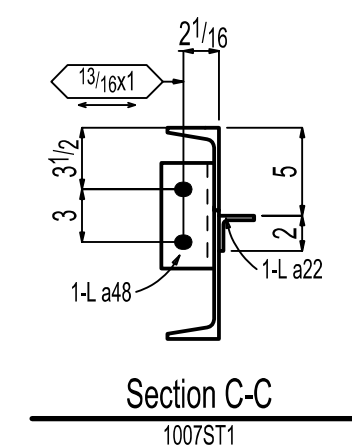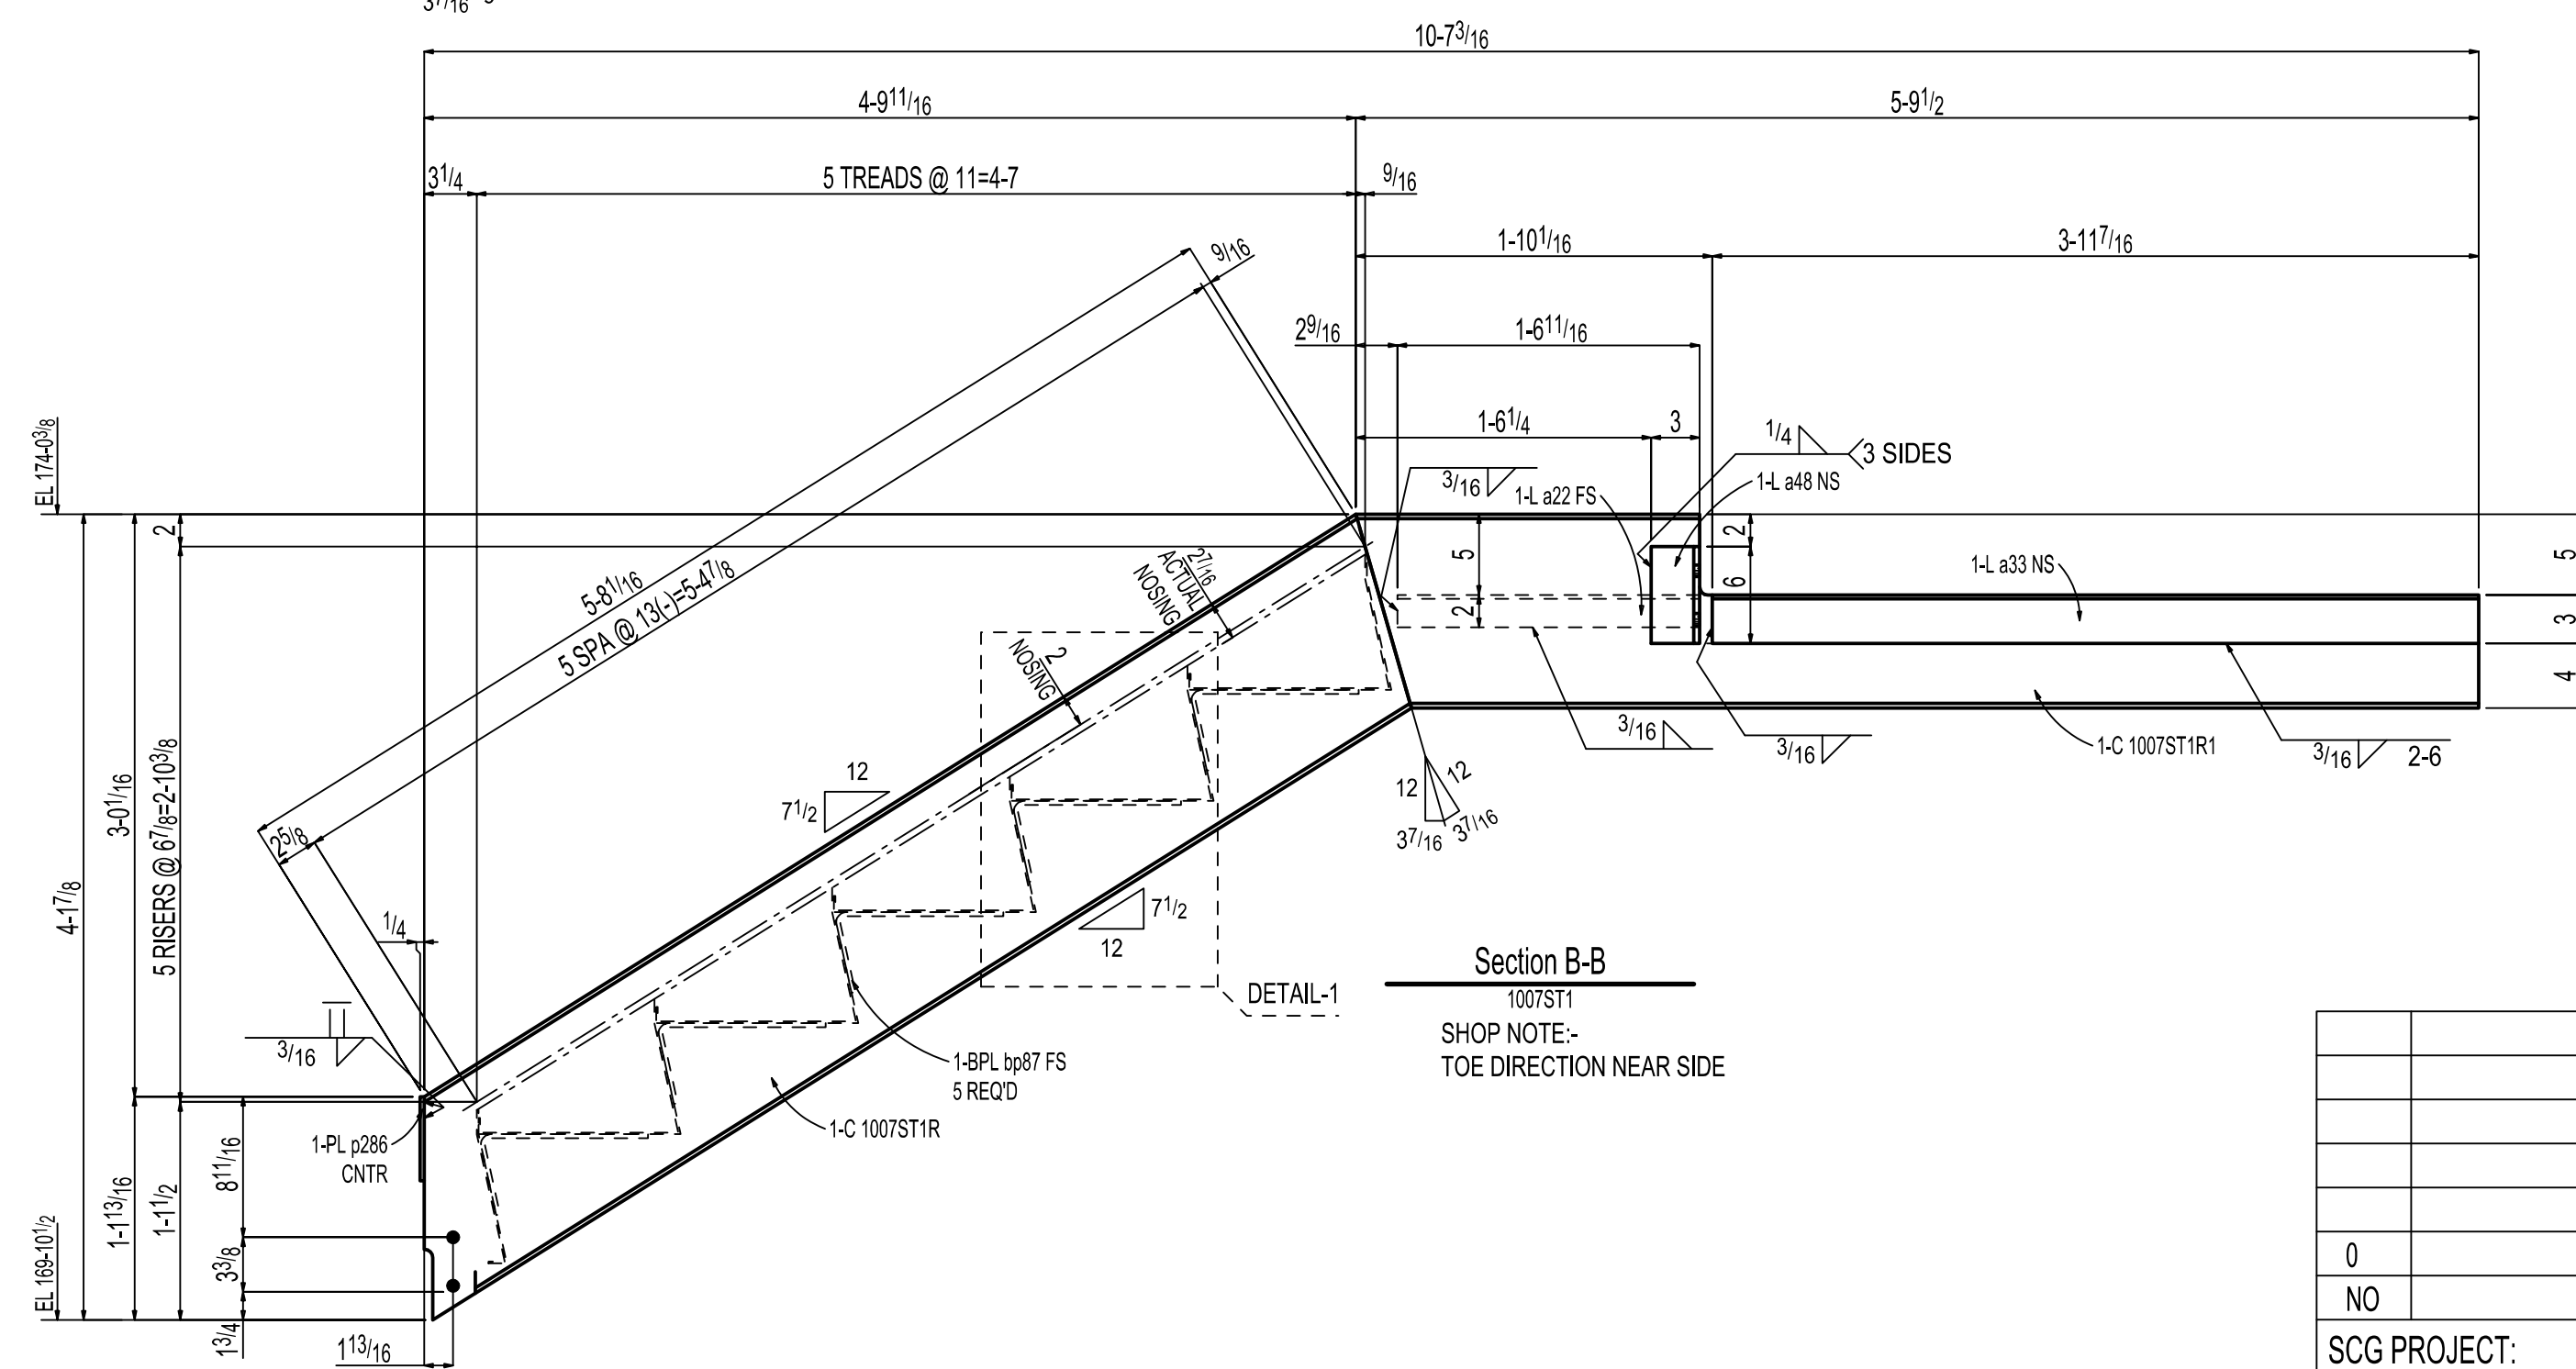

Total weight : 808

				PART 1 - FABRICATION, AS			
				ITEM # 2		DWG TITLE: - STAIR DETAIL	
				HOLES: Ø13/16 UNO	PIPES: A53B		
				ELECTRODES: 70XXX UNO	TUBES: A500B	SCALE: -	DRAWING: -
0	FOR FABRICATION	SDL-JAL	12 / 10 / 2024	BEAMS: A992	FINISH: PRIME PAINTED	DWN. BY:	DATE: - 12-10-2024
NO	REVISION	BY	DATE				
SCG PROJECT: ---		PFG PROJECT: ---		STEEL FAB:		ANGLE, CHANNELS, PLATES & BARS: A36	CHK'D. BY: DATE: - 12-10-2024



5 TREADS @ $9\frac{3}{4}(-)=4-0\frac{11}{16}$

4-0 $\frac{1}{2}$

3-SIDES $\frac{3}{16}$

1-L a142 FS
GOL $\frac{13}{8}$
 $\frac{11}{16}$ ϕ

20 $\frac{1}{16}$

5 SPA @ $1-39\frac{1}{16}-15-7\frac{3}{4}$
5-7 $\frac{1}{16}$

20 $\frac{1}{16}$

3-SIDES $\frac{3}{16}$

1-MC 37S1L

11 $\frac{5}{16}$ TYP 3 11 $\frac{5}{16}$ TYP $\frac{9}{16}$ ϕ

15 $\frac{1}{16}$ TYP


1-MC c160

1-PL p296 2 $\frac{1}{4}$ 4 2 $\frac{1}{4}$ 1 $\frac{1}{4}$

15 $\frac{1}{16}$ TYP

12 5 $\frac{1}{16}$ 12 5 $\frac{1}{16}$

A

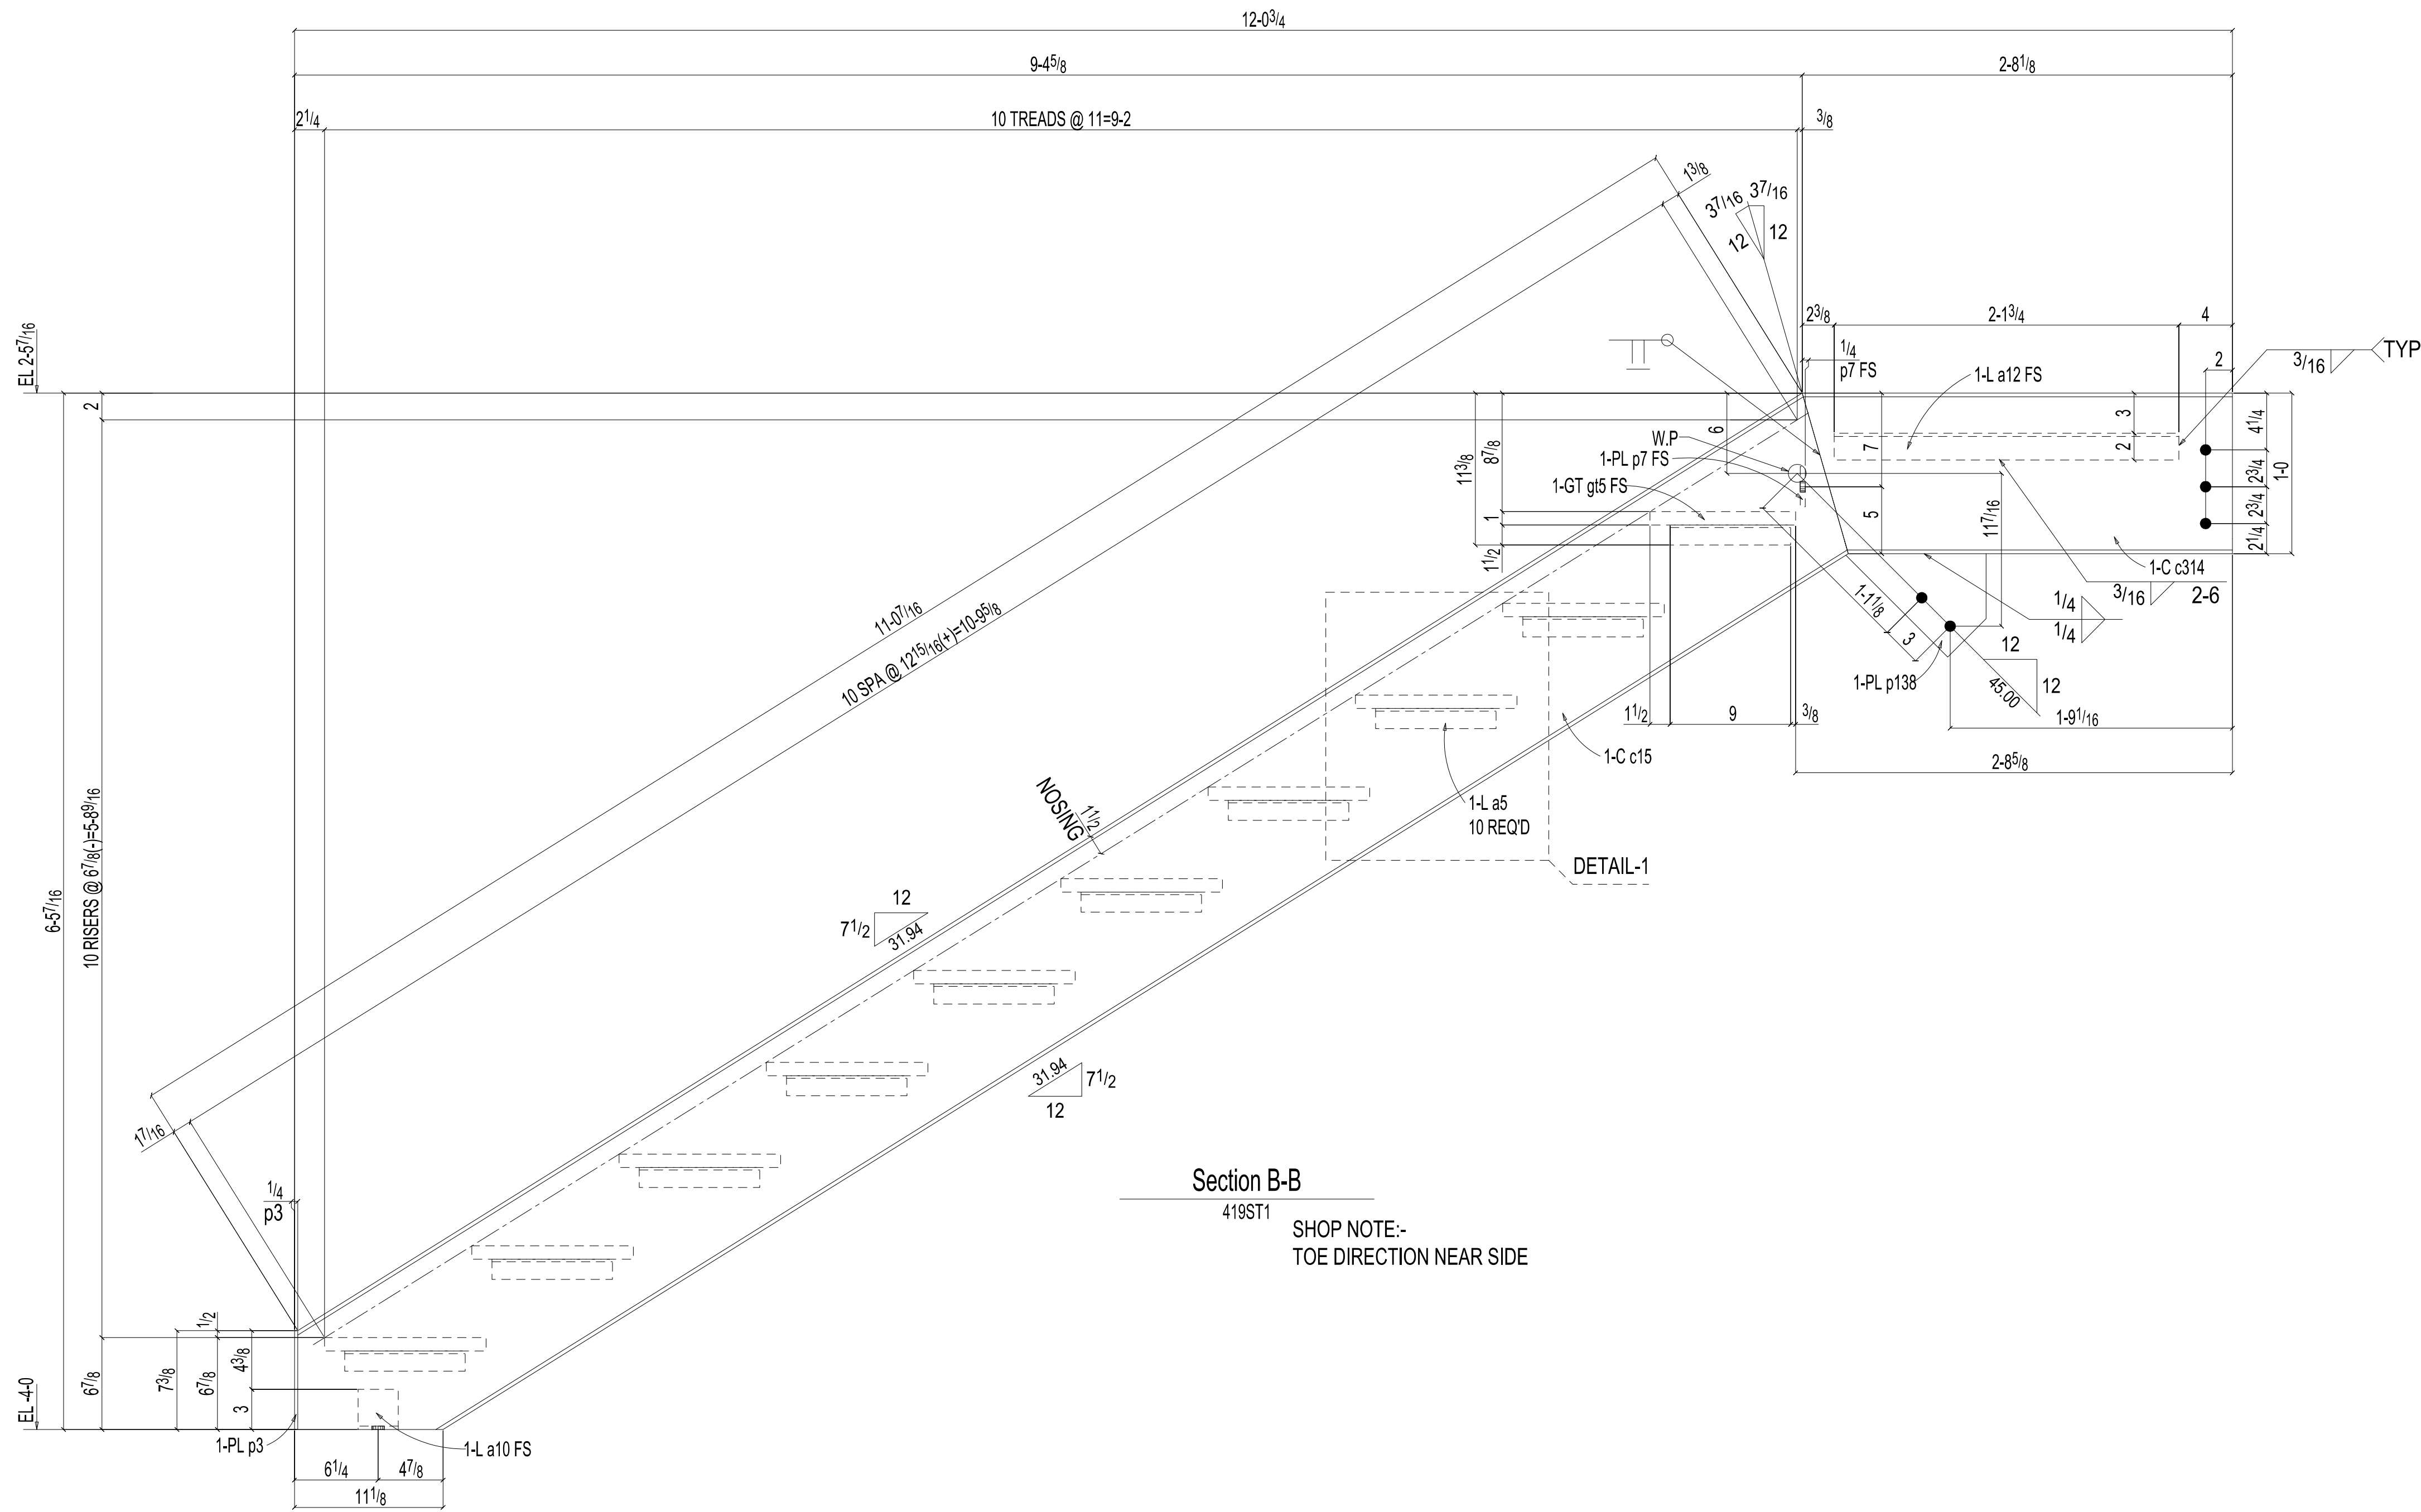

Section B-B
419ST1
SHOP NOTE:-
TOE DIRECTION NEAR SIDE


PAINT:ONE SHOP COAT OF RUST-INHIBITING PRIMER U.N.
SURFACE PREP: SSPC-SP2

ALL ELECTRODES TO BE E70XX U.N.
ALL WELDS TO BE 3/16\"/>


REFER BOM THIS SHEET WITH 419 REFER WORK THIS SHEET WITH 419

FOR APPROVAL

APPROVER PLEASE NOTE ANY VERIFY NOTES NOT RESPONDED TO ON RETURNED PRINTS WILL BE TAKEN AS APPROVED.			825 WREN ROAD, GOODLETTSVILLE, TN 37072 (615) 859-5600		
ISSUE RECORD			PROJECT	PROJECT SE TENANT BUILDOUT	
REV.	DATE	FOR	LOCATION	400 MADDOX ROAD MT. JULIET, TN	
A	01-17-25	Approval	DETAIL	STAIR DETAIL	
			CONTRACTOR		
			ARCHITECT/ENGINEER		
			DWG: JAL	DATE: 01-16-25	CHK'D: JAL DATE: 01-16-25
			PROJECT NO.		SHEET NO. 419.A

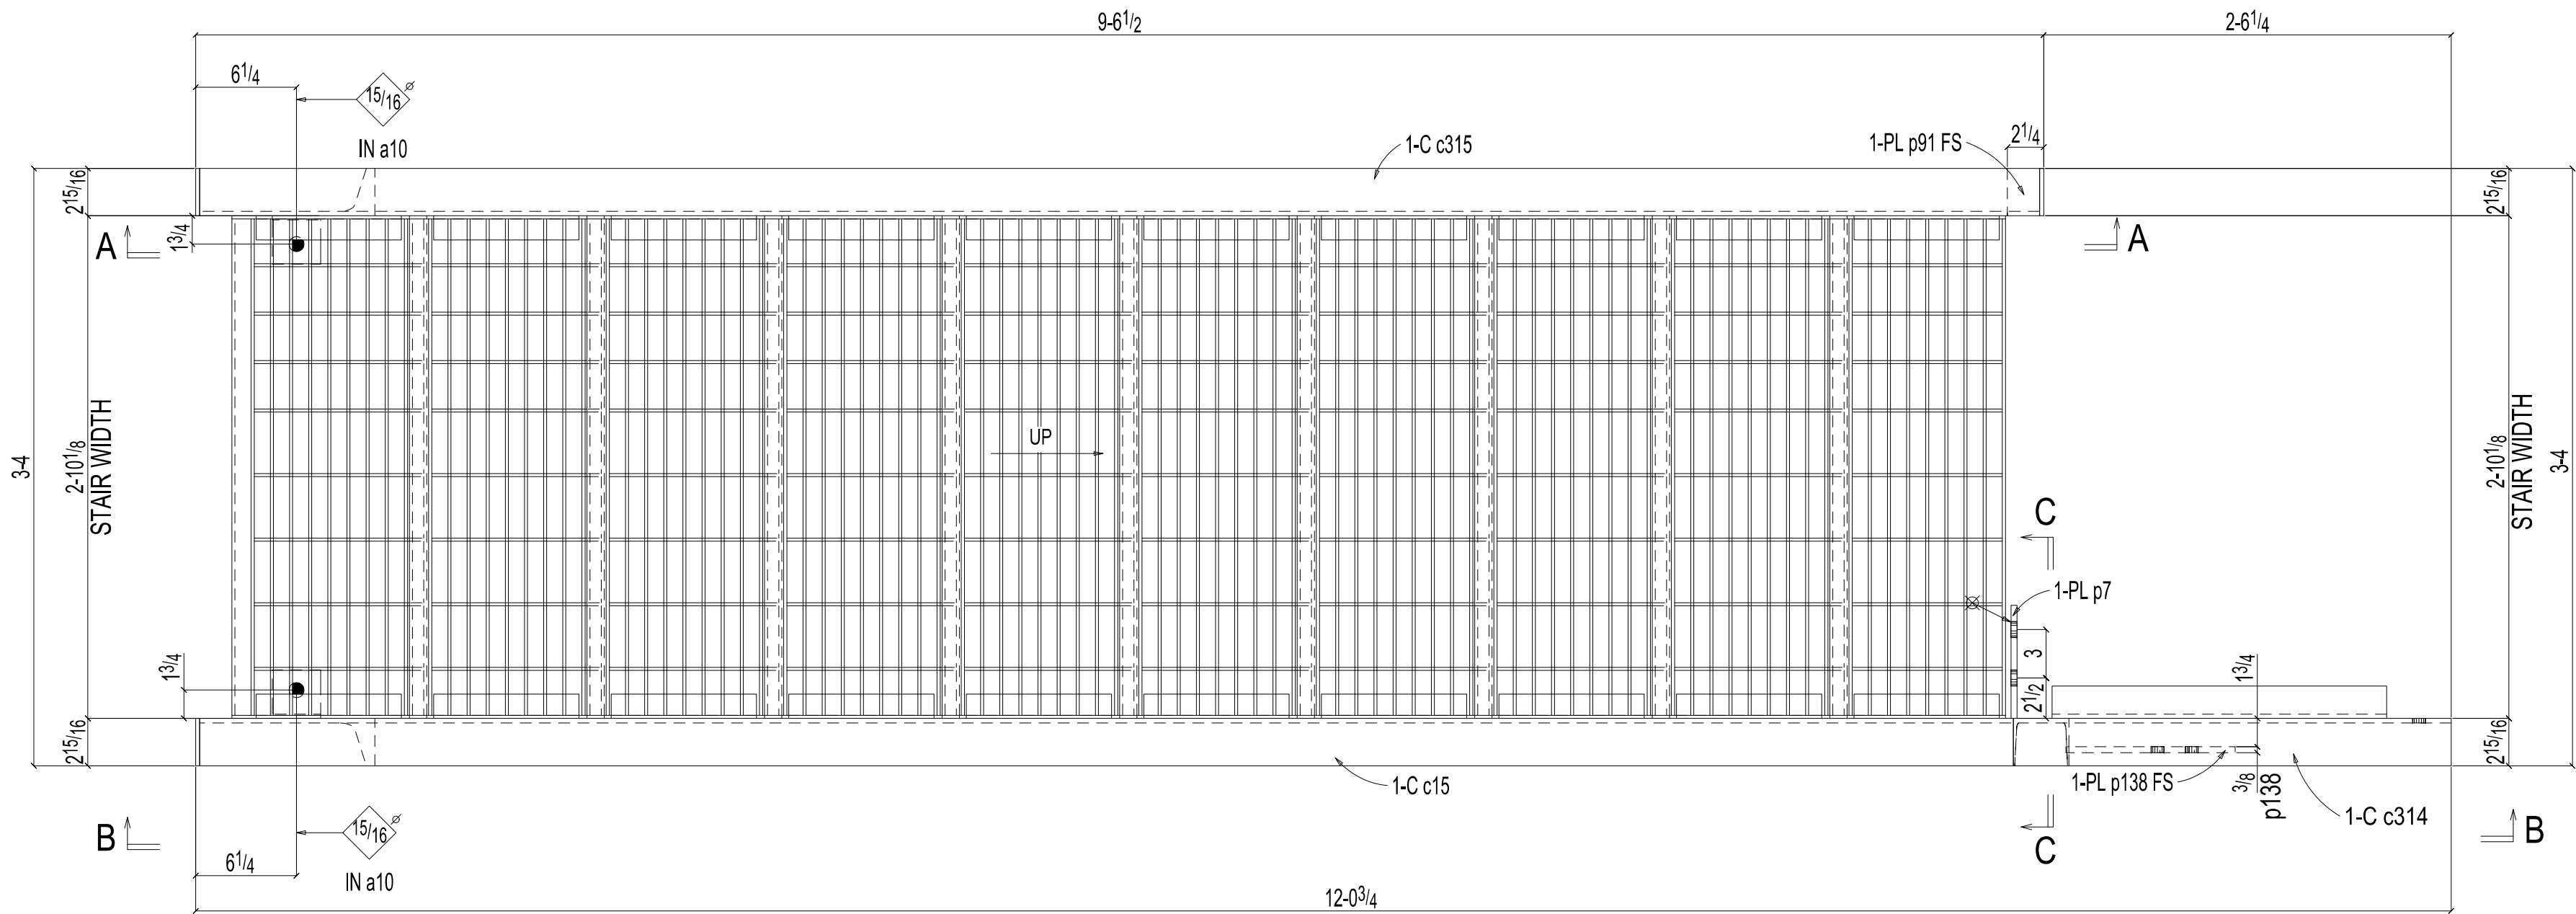


ONE STAIR 419ST1

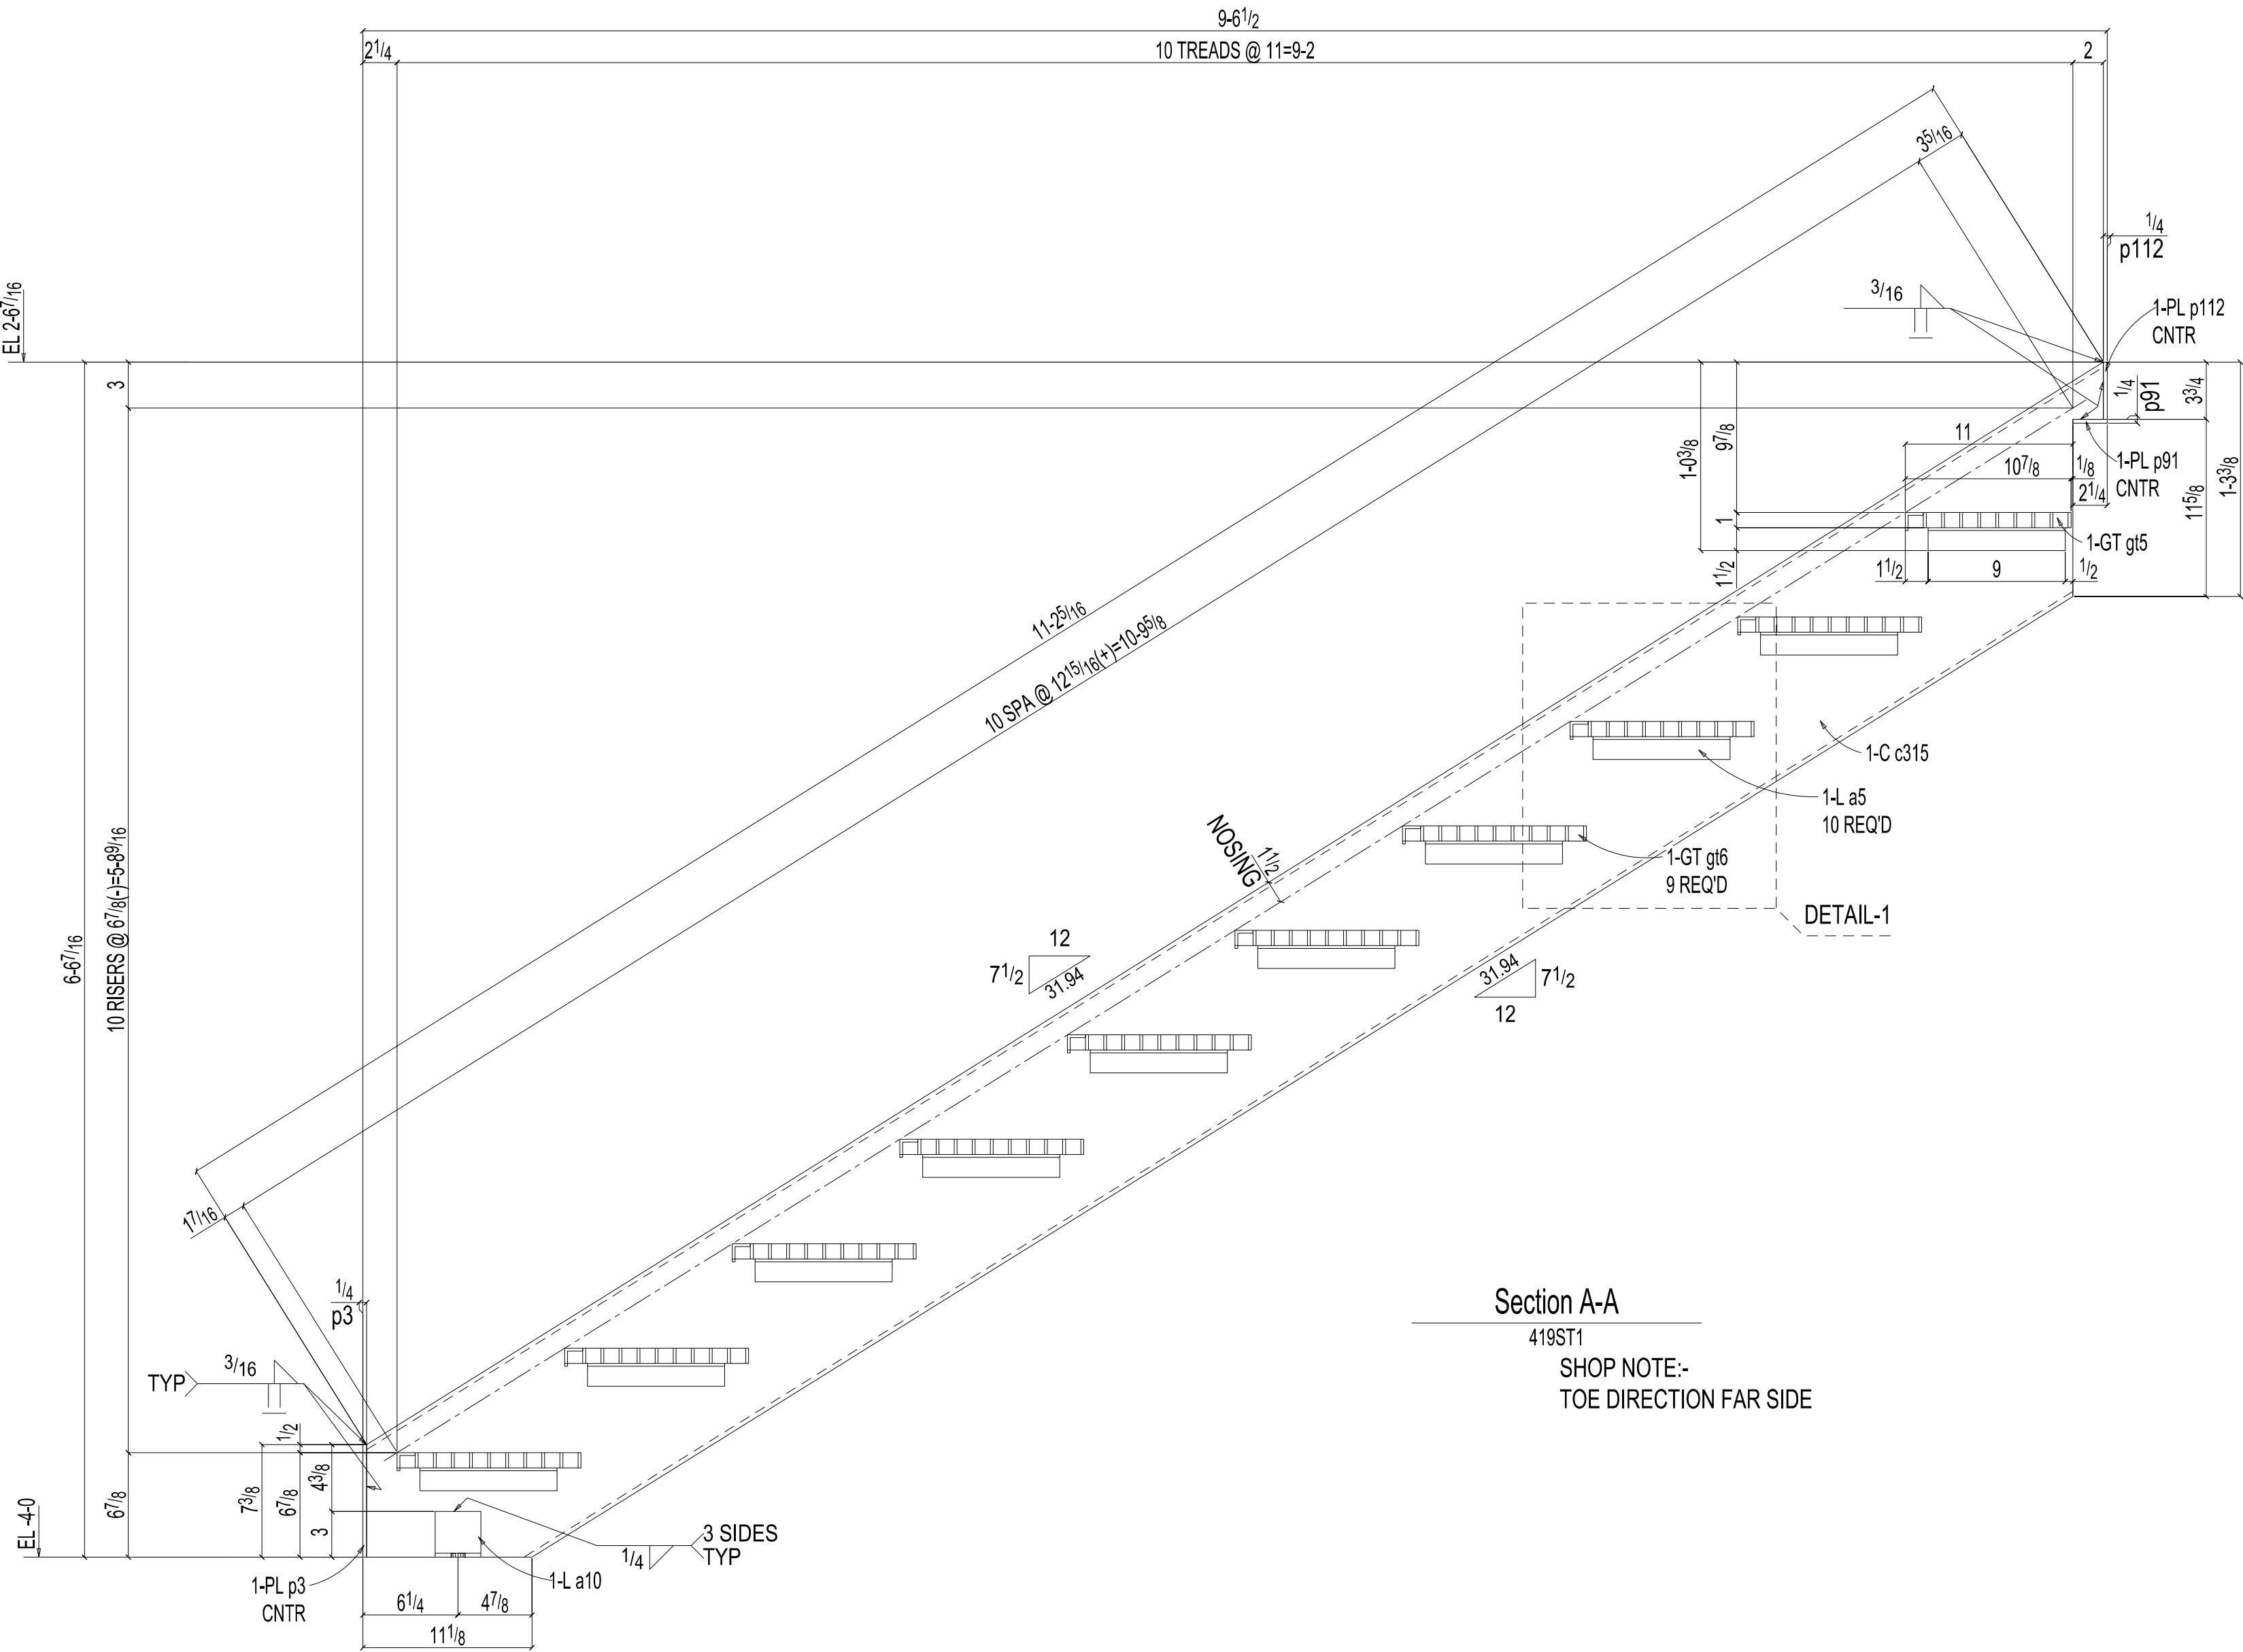


Section A-A

419ST1

SHOP NOTE:-
TOE DIRECTION FAR SIDE

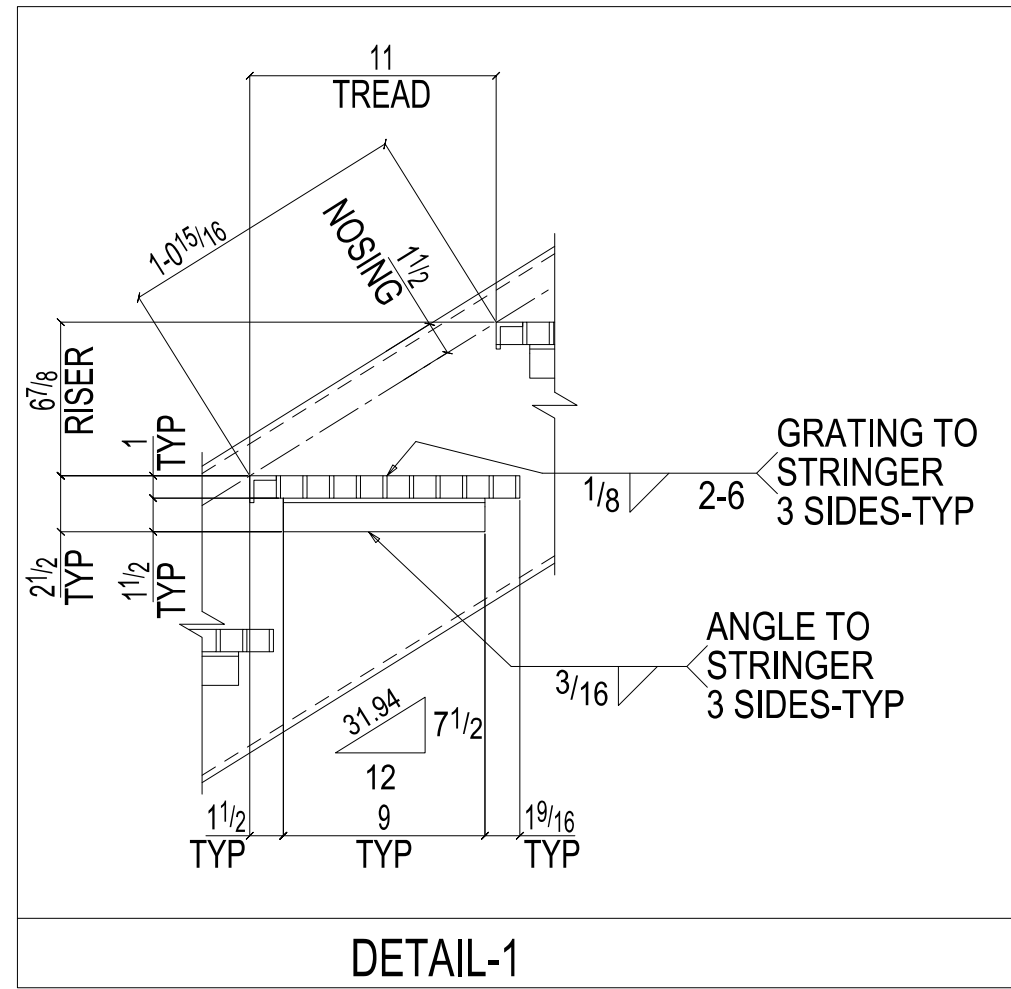

DETAIL-1

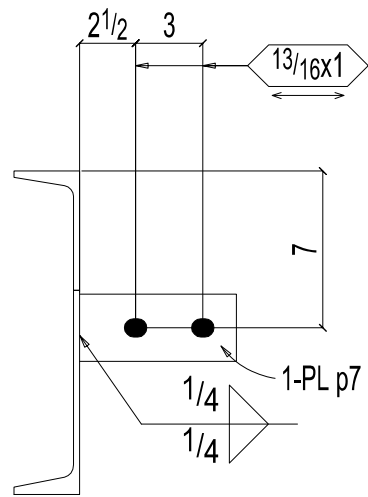

Section C-C

419ST1

BILL OF MATERIAL

LINE	QTY SHIP	QTY FAB	MARK	SHAPE	LENGTH		REMARKS	WEIGHT TOTAL
					FT.	IN.		
		ONE 419ST1		STAIR				852
	1		c15	C12x20.7	11	7 7/8	A36	241
	1		c315	C12x20.7	11	6 1/4	A36	238
	1		c314	C12x20.7	2	8 1/8	A36	55
	1		a12	L2x2x1/4	2	13/4	A36	7
	1		p138	PL 3/8x7 3/4	0	10 1/2	A36	9
	2		a10	L3x3x1/4	0	3	A36	2
	20		a5	L1 1/2x1 1/2x3/16	0	9	A36	27
	1		p7	PL 3/8x3	0	7	A36	2
	2		p3	PL 1/2x2 15/16	0	7 3/8	A36	3
	1		p112	PL 1/2x2 15/16	0	3 3/4	A36	1
	1		p91	PL 1/2x2 1/4	0	2 15/16	A36	0
	9		gt6	(GT 3/16X1)x12 1/16	2	10 1/8	19W4 A-1011	237
	1		gt5	(GT 3/16X1)x10 7/8	2	10 1/8	19W4 A-1011	24
				FIELD BOLTS				
	2			3/4 Dia SCREW ANCHOR	0	7	KH-EZ	2
	3			TC 3/4 Dia A325N	0	13/4	+1HD WASH	2

Total weight : 852

FOR APPROVAL

APPROVER PLEASE NOTE
ANY VERIFY NOTES NOT
RESPONDED TO ON RETURNED
PRINTS WILL BE TAKEN
AS APPROVED.

825 WREN ROAD, GOODLETTSVILLE, TN 37072 (615) 859-5600

ISSUE RECORD

PROJECT PROJECT SE TENANT BUILDOUT

REV. DATE FOR

LOCATION 400 MADDOX ROAD MT. JULIET, TN

A 01-17-25 Approval

DETAIL STAIR DETAIL

CONTRACTOR

ARCHITECT/ENGINEER


DWG: JAL DATE: 01-16-25 CHK'D: JAL DATE: 01-16-25

PROJECT NO. SHEET NO. 419

PAINT: ONE SHOP COAT OF RUST-INHIBITING PRIMER U.N.
SURFACE PREP: SSPC-SP2

ALL ELECTRODES TO BE E70XX U.N.
ALL WELDS TO BE 3/16 FILLET x CONT. U.N.O.
ALL HOLES TO BE 13/16" U.N.
ALL PIPE TO BE ASTM-A53 U.N.
ALL TUBE TO BE ASTM-A500 U.N.
ALL SHAPES, PLATES, & BARS TO BE ASTM-A36 UNLESS NOTED
VERTICAL EDGE DISTANCE ON SHEAR TABS= 1 1/2" U.N.
VERTICAL EDGE DISTANCE ON CLIP ANGLES= 1 1/4" U.N.
ALL REENTRANT CUTS TO BE 1/2" RADIUS U.N.

REFER WORK THIS SHEET WITH 419A

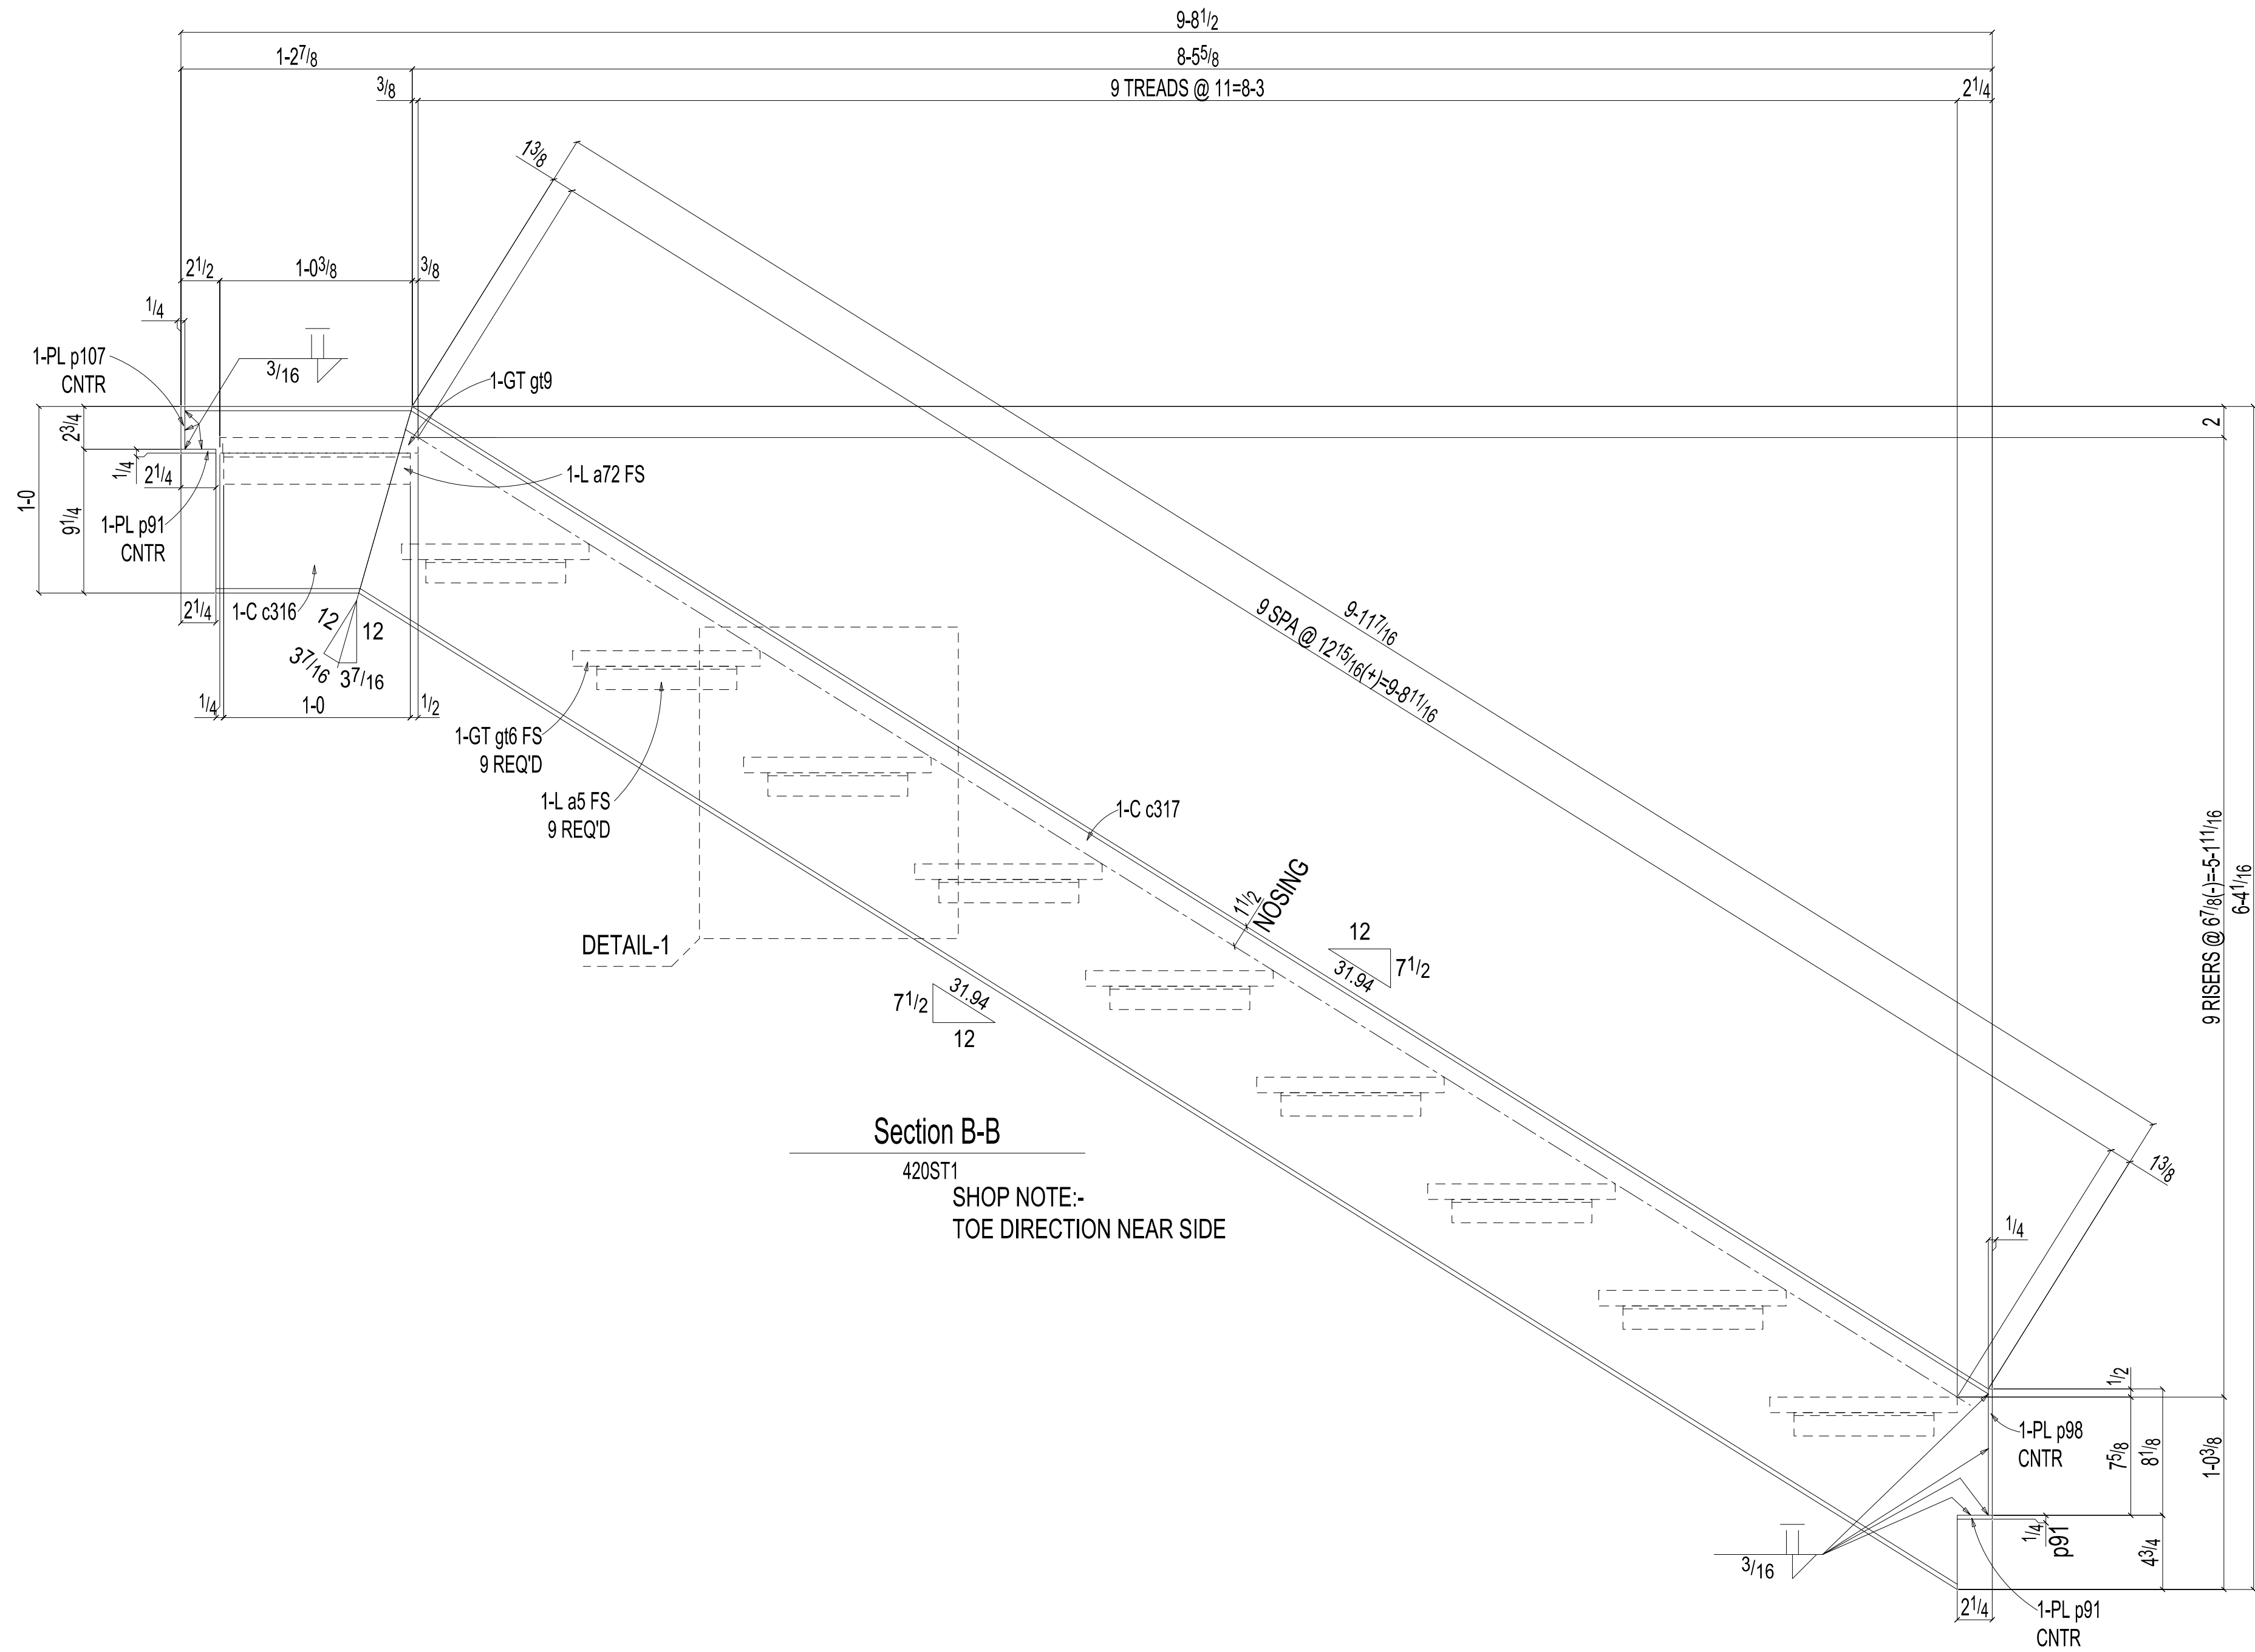

Section B-B
420ST1
SHOP NOTE:-
TOE DIRECTION NEAR SIDE

PAINT:ONE SHOP COAT OF RUST-INHIBITING PRIMER U.N.
SURFACE PREP: SSPC-SP2


ALL ELECTRODES TO BE E70XX U.N.
ALL WELDS TO BE 3/16\"/>

REFER BOM THIS SHEET WITH 420

REFER WORK THIS SHEET WITH 420

FOR APPROVAL

APPROVER PLEASE NOTE ANY VERIFY NOTES NOT RESPONDED TO ON RETURNED PRINTS WILL BE TAKEN AS APPROVED.			825 WREN ROAD, GOODLETTSVILLE, TN 37072 (615) 859-5600		
ISSUE RECORD			PROJECT	PROJECT SE TENANT BUILDOUT	
REV.	DATE	FOR	LOCATION	400 MADDOX ROAD MT. JULIET, TN	
A	01-17-25	Approval	DETAIL	STAIR DETAIL	
			CONTRACTOR		
			ARCHITECT/ENGINEER		
			DWG: JAL	DATE: 01-16-25	CHK'D: JAL DATE: 01-16-25
			PROJECT NO.		
			SHEET NO. 420.A		

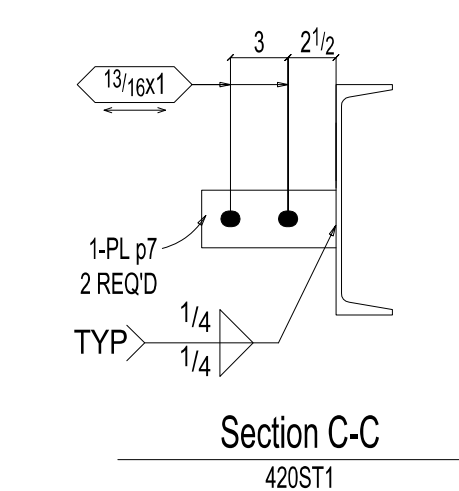


REFER WORK THIS SHEET WITH 420.A

Total weight : 3714

FOR APPROVAL

APPROVER PLEASE NOTE ANY VERIFY NOTES NOT RESPONDED TO ON RETURNED PRINTS WILL BE TAKEN AS APPROVED.			825 WREN ROAD, GOODLETTSVILE, TN 37072 (615) 859-5600			
ISSUE RECORD			PROJECT	PROJECT SE TENANT BUILDOUT		
REV.	DATE	FOR	LOCATION	400 MADDOX ROAD MT. JULIET, TN		
A	01-17-25	Approval	DETAIL	STAIR DETAIL		
			CONTRACTOR			
			ARCHITECT/ENGINEER			
			DWG: JAL	DATE: 01-16-25	CHK'D: JAL	DATE: 01-16-25
			PROJECT NO.			SHEET NO. 420

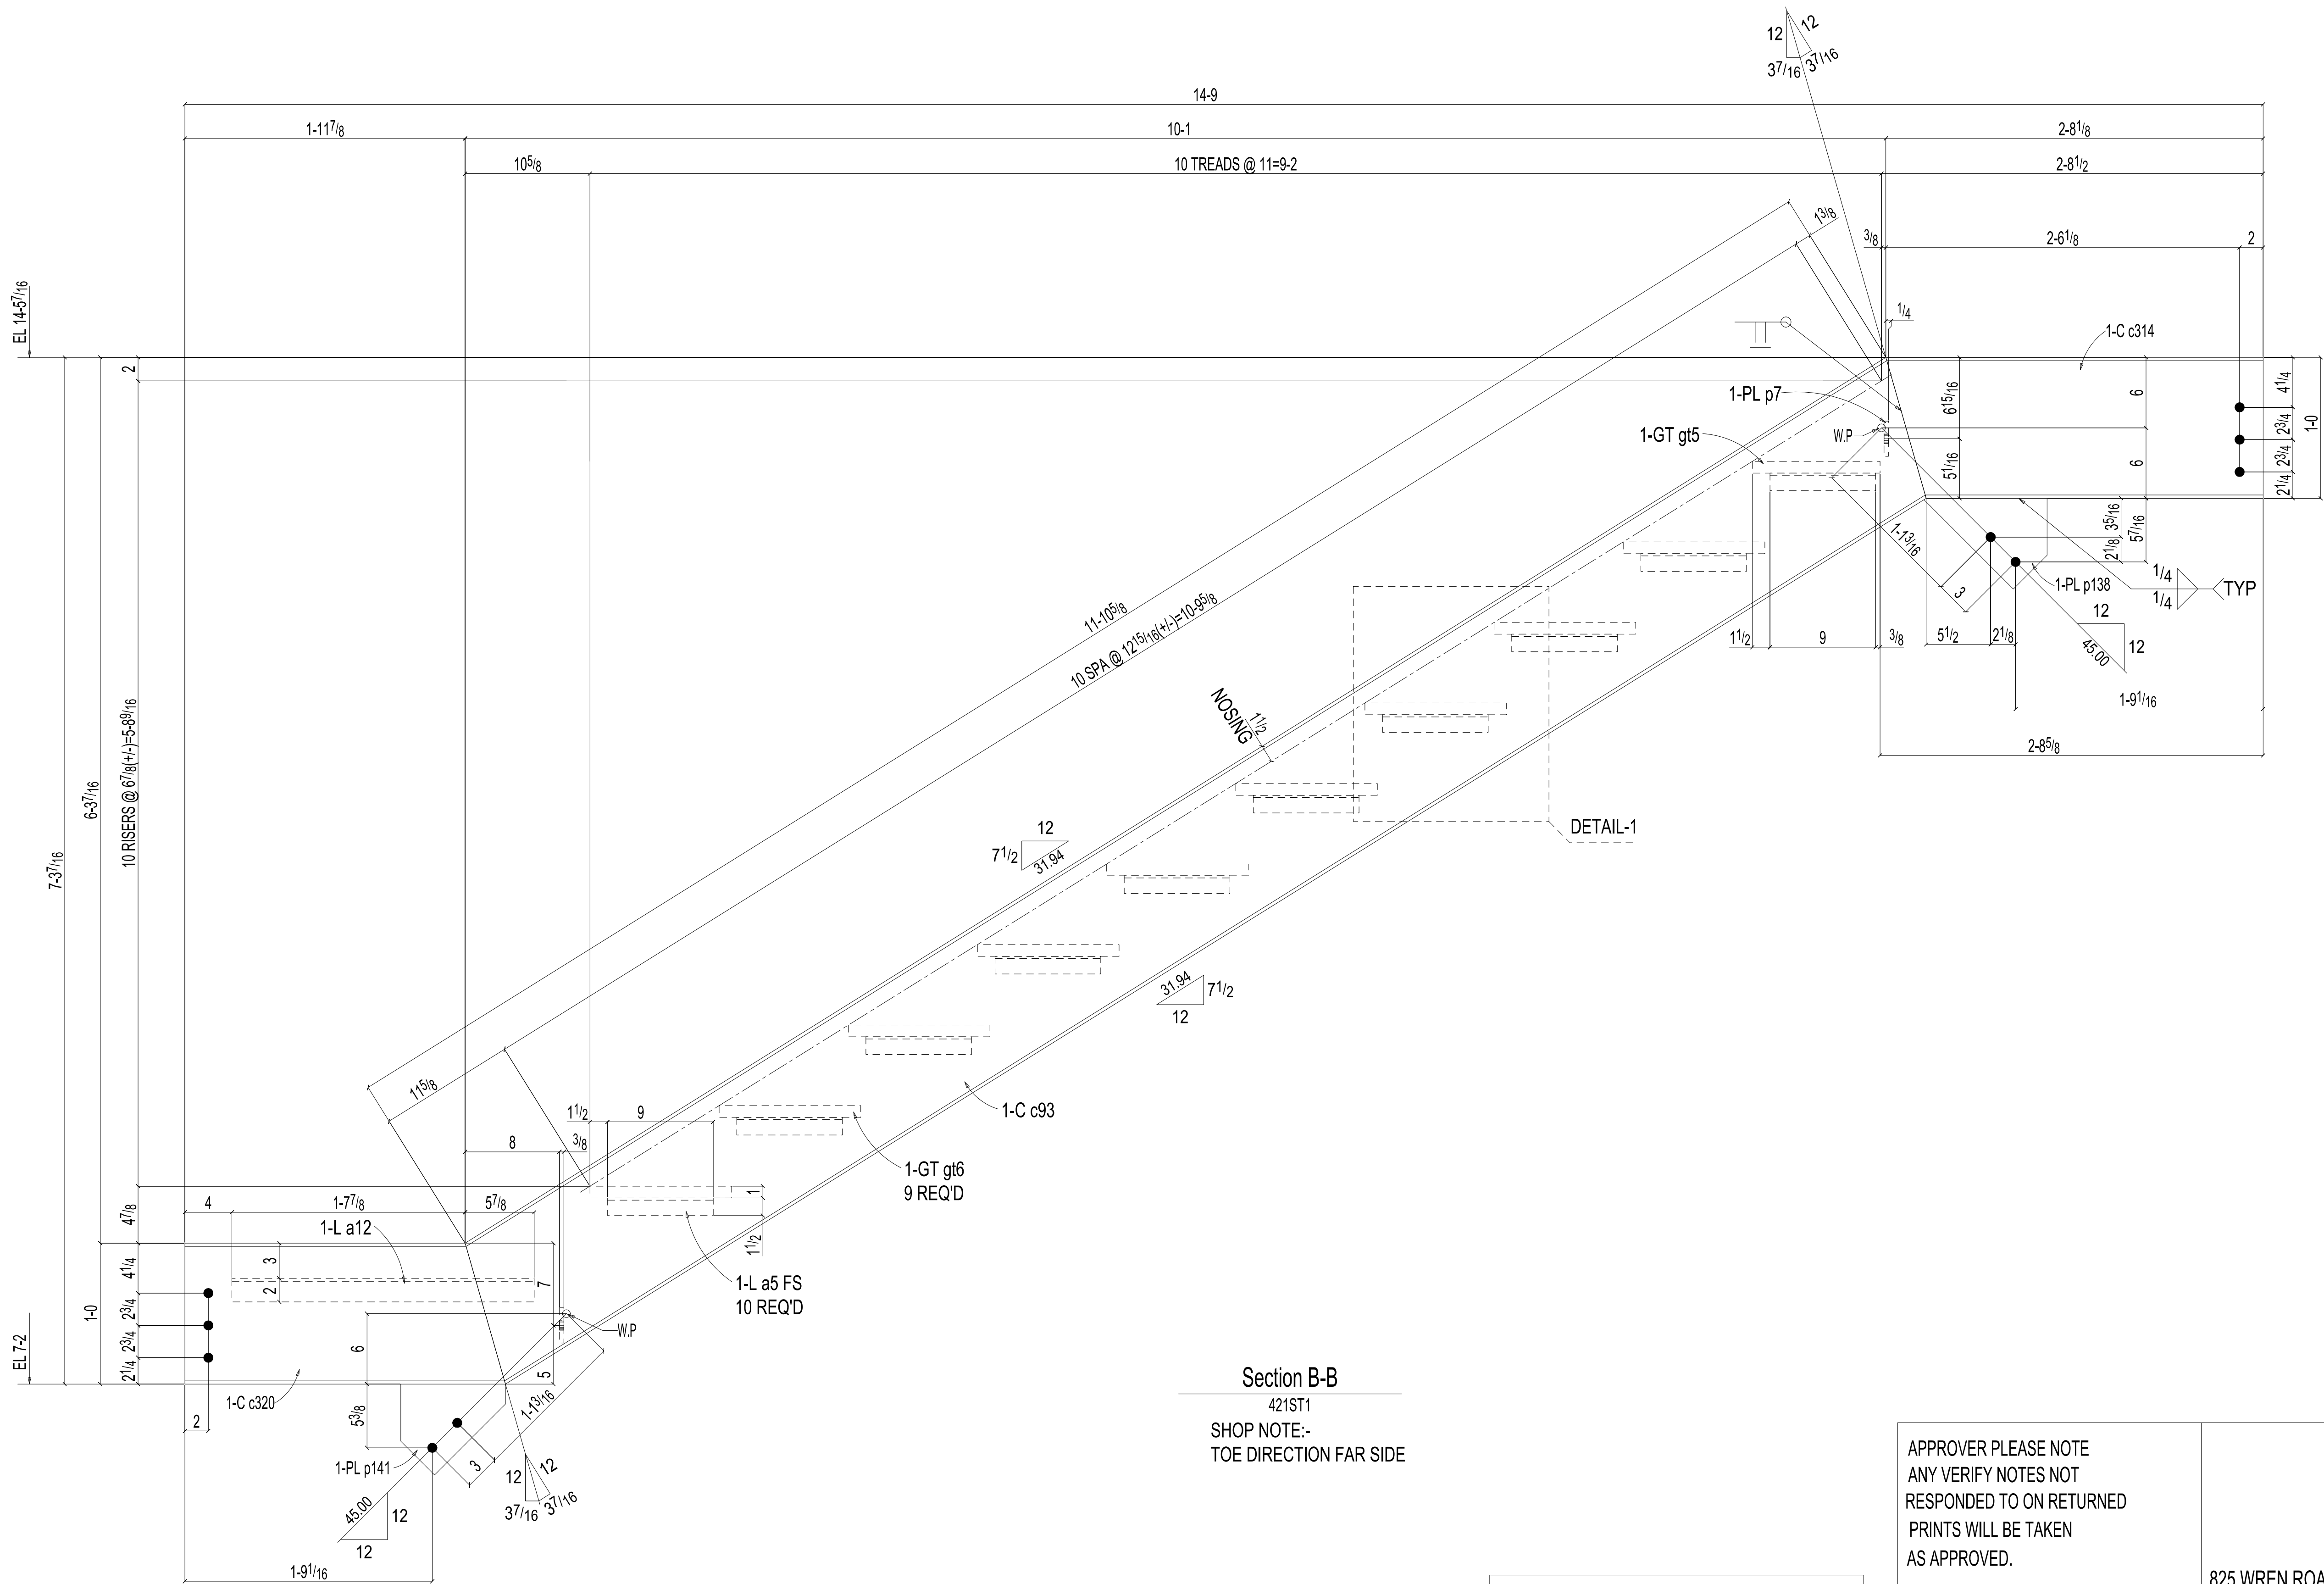

Section B-B
421ST1
SHOP NOTE:-
TOE DIRECTION FAR SIDE


PAINT:ONE SHOP COAT OF RUST-INHIBITING PRIMER U.N.
SURFACE PREP: SSPC-SP2

ALL ELECTRODES TO BE E70XX U.N.
ALL WELDS TO BE 3/16 FILLET x CONT. U.N.O.
ALL HOLES TO BE 13/16" U.N.
ALL PIPE TO BE ASTM-A53 U.N.
ALL TUBE TO BE ASTM-A500 U.N.
ALL SHAPES, PLATES, & BARS TO BE ASTM-A36 UNLESS NOTED
VERTICAL EDGE DISTANCE ON SHEAR TABS= 1 1/2" U.N.
VERTICAL EDGE DISTANCE ON CLIP ANGLES= 1 1/4" U.N.
ALL REENTRANT CUTS TO BE 1/2" RADIUS U.N.

REFER BOM THIS SHEET WITH 421 REFER WORK THIS SHEET WITH 421

FOR APPROVAL

APPROVER PLEASE NOTE ANY VERIFY NOTES NOT RESPONDED TO ON RETURNED PRINTS WILL BE TAKEN AS APPROVED.			825 WREN ROAD, GOODLETTSVILLE, TN 37072 (615) 859-5600	
ISSUE RECORD			PROJECT	PROJECT SE TENANT BUILDOUT
REV.	DATE	FOR	LOCATION	400 MADDOX ROAD MT. JULIET, TN
A	01-17-25	Approval	DETAIL	STAIR DETAIL
			CONTRACTOR	
			ARCHITECT/ENGINEER	
			DWG: JAL	DATE: 01-16-25 CHK'D: JAL DATE: 01-16-25
			PROJECT NO.	SHEET NO. 421.A

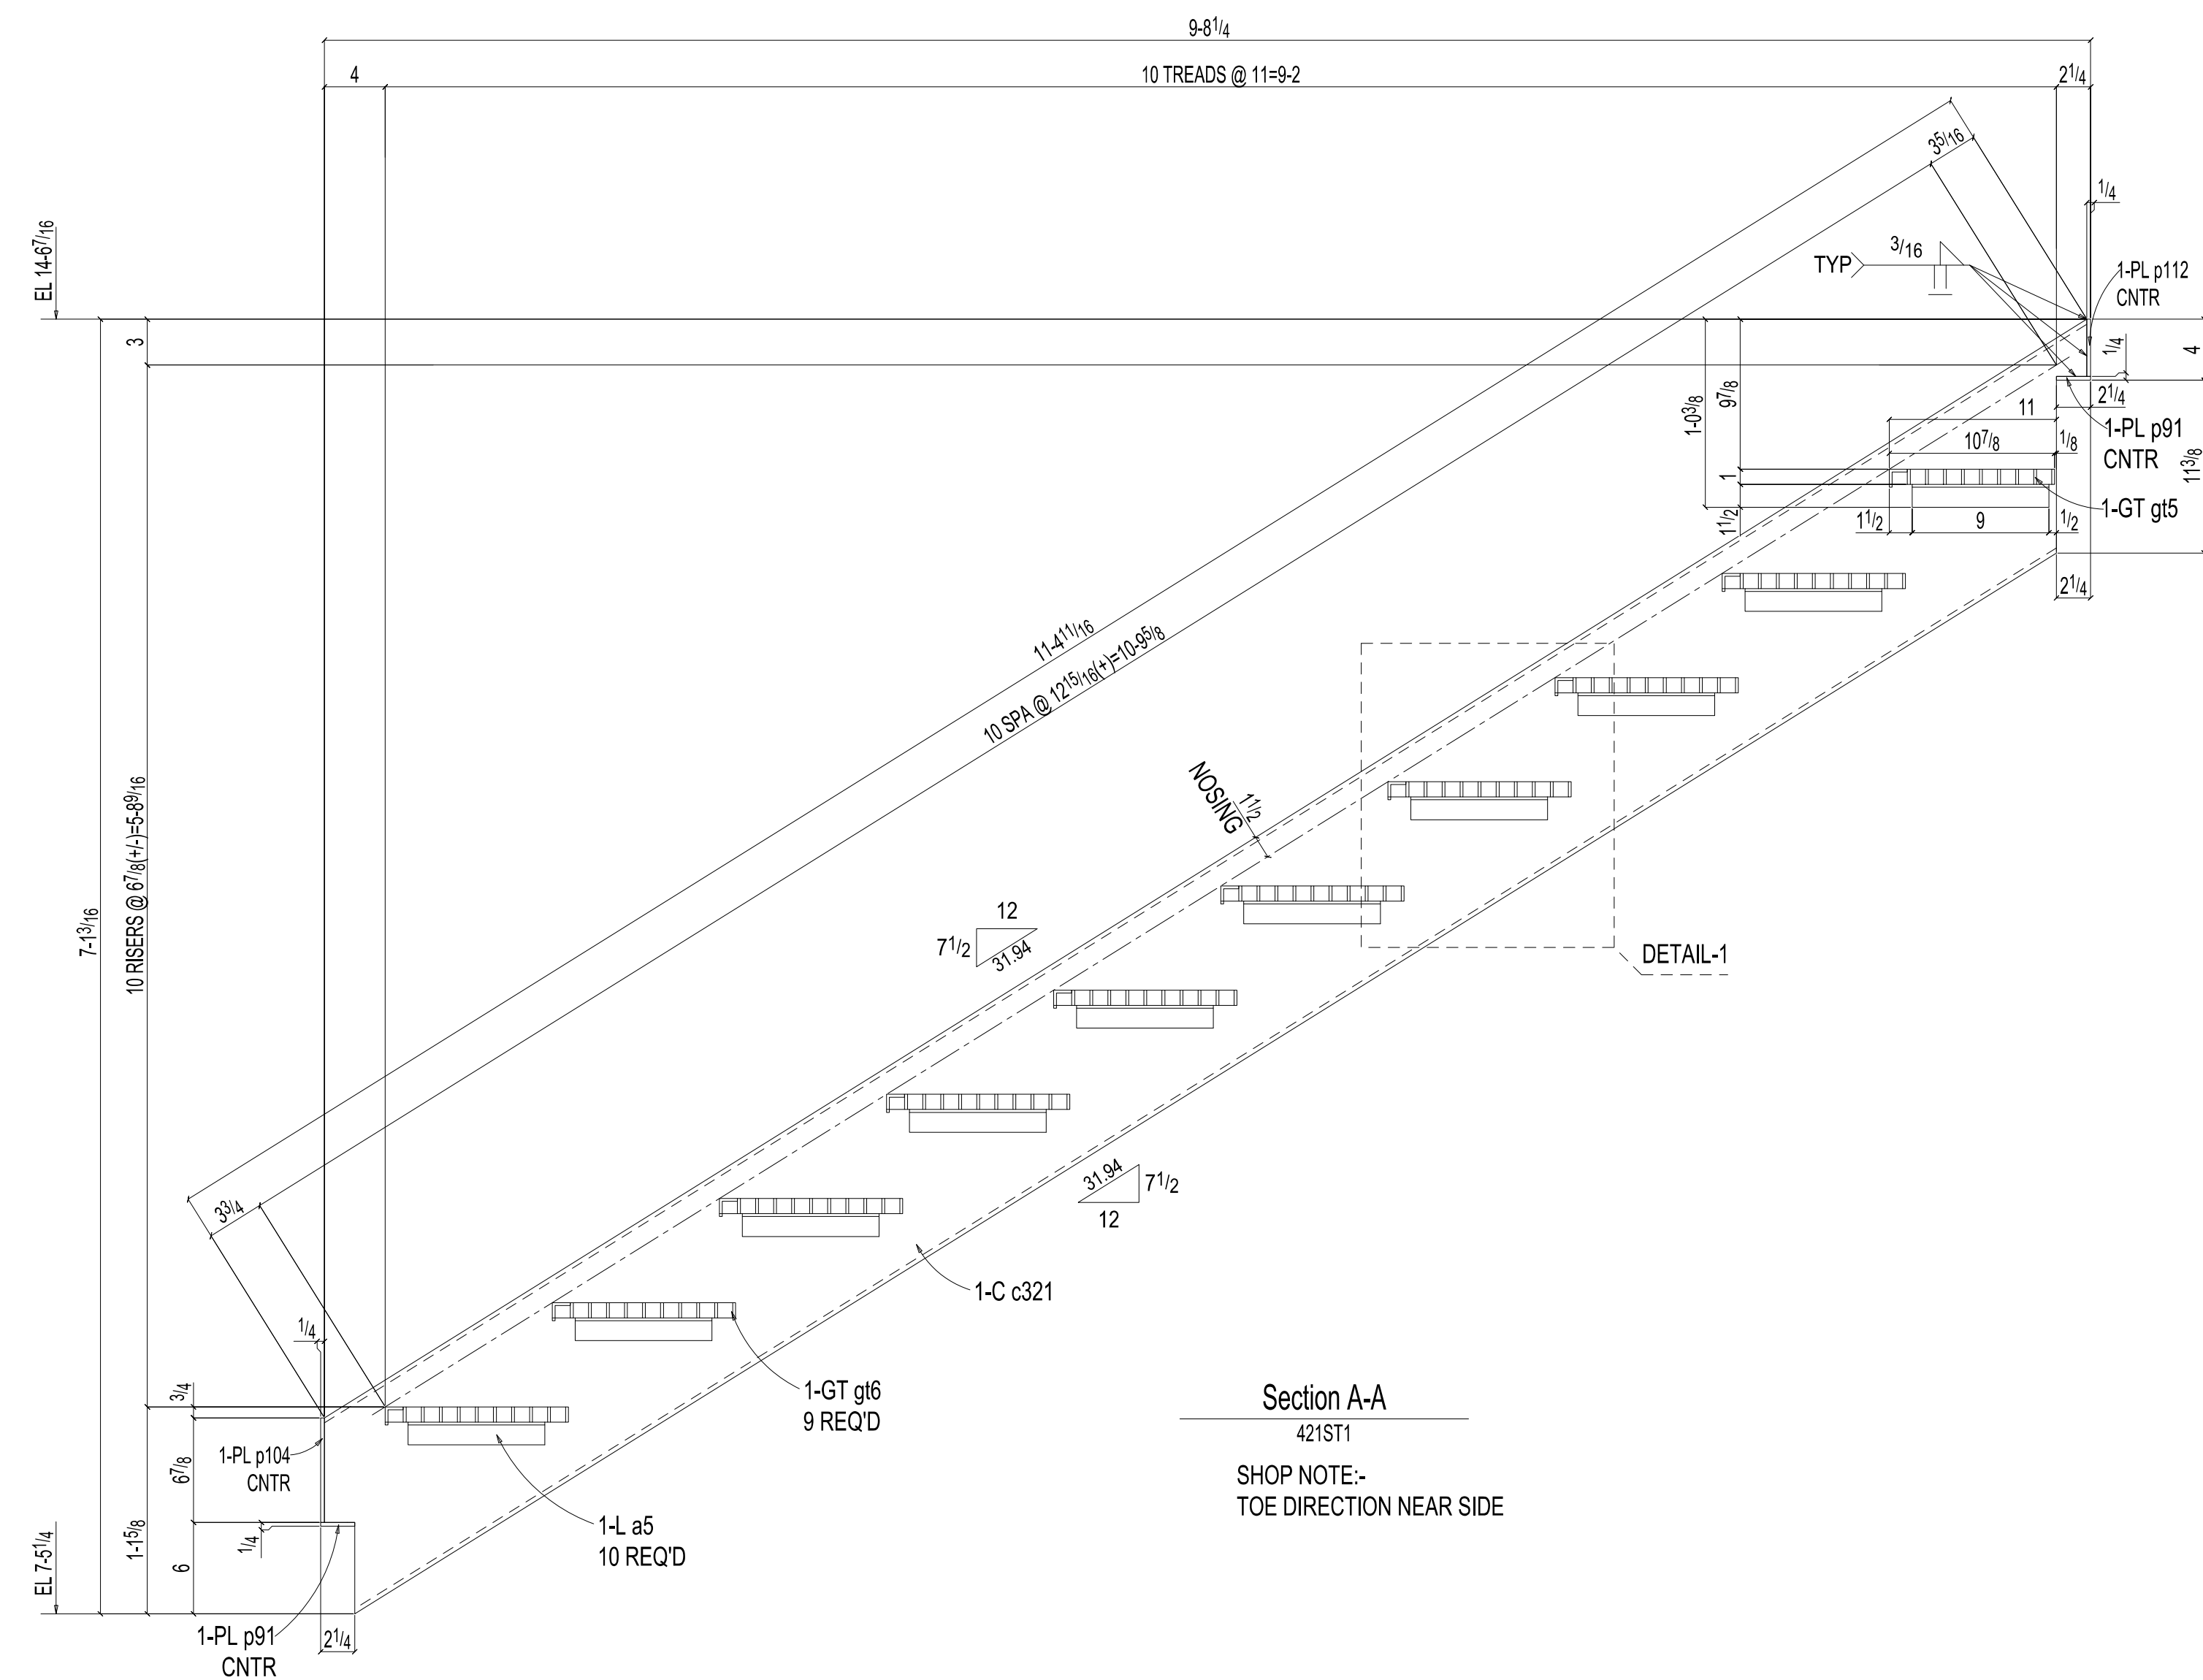

ALL ELECTRODES TO BE E70XX U.N.
ALL WELDS TO BE $\frac{3}{16}$ FILLLET x CONT. U.N.O.
ALL HOLES TO BE $\frac{1}{8}$ " U.N.
ALL PIPE TO BE ASTM-A53 U.N.
ALL TUBE TO BE ASTM-A500 U.N.
ALL SHAPES, PLATES, & BARS TO BE ASTM-A36 UNLESS NOTED
VERTICAL EDGE DISTANCE ON SHEAR TABS= $1\frac{1}{2}$ " U.N.
VERTICAL EDGE DISTANCE ON CLIP ANGLES= $1\frac{1}{4}$ " U.N.
ALL REINTEGRANT CUTS TO BE $\frac{1}{2}$ " RADIUS U.N.

11
TREAD

6 1/8
RISER

1:1

1 1/2
TYP

1

1 1/2
TYP

1 1/8

3/16

7 1/2

12

GRATING TO
STRINGER
3 SIDES-TYP

ANGLE TO
STRINGER
3 SIDES-TYP

2-6


DETAIL-1

LINE	QTY SHIP	QTY FAB	MARK	SHAPE	LENGTH		REMARKS	WEIGHT TOTAL
					FT.	IN.		
	3	421ST1		STAIR				2784
	3		c93	C12x20.7	12	2	A36	756
	3		c321	C12x20.7	11	9 3/16	A36	734
	3		c320	C12x20.7	2	3 9/16	A36	141
	3		c314	C12x20.7	2	8 1/8	A36	166
60			a5	L1 1/2x1 1/2x3 1/16	0	9	A36	81
	3		a12	L2x2x1/4	2	1 3/4	A36	21
	3		p141	PL 3/8x7 3/4	0	8 15/16	A36	22
	3		p138	PL 3/8x7 3/4	0	10 1/2	A36	26
	6		p7	PL 3/8x3	0	7	A36	13
	3		p104	PL 1/2x2 15/16	0	6 7/8	A36	4
	3		p112	PL 1/2x2 15/16	0	3 3/4	A36	2
	6		p91	PL 1/2x2 1/4	0	2 15/16	A36	3
27			gt6	(GT 3/16x1) x12 1/16	2	10 1/8	19W4 A-1011	712
3			gt5	(GT 3/16x1) x10 1/8	2	10 1/8	19W4 A-1011	72

Total weight : 2764

FOR APPROVAL

PROJECT NO.	SHEET NO. 421
-------------	---------------

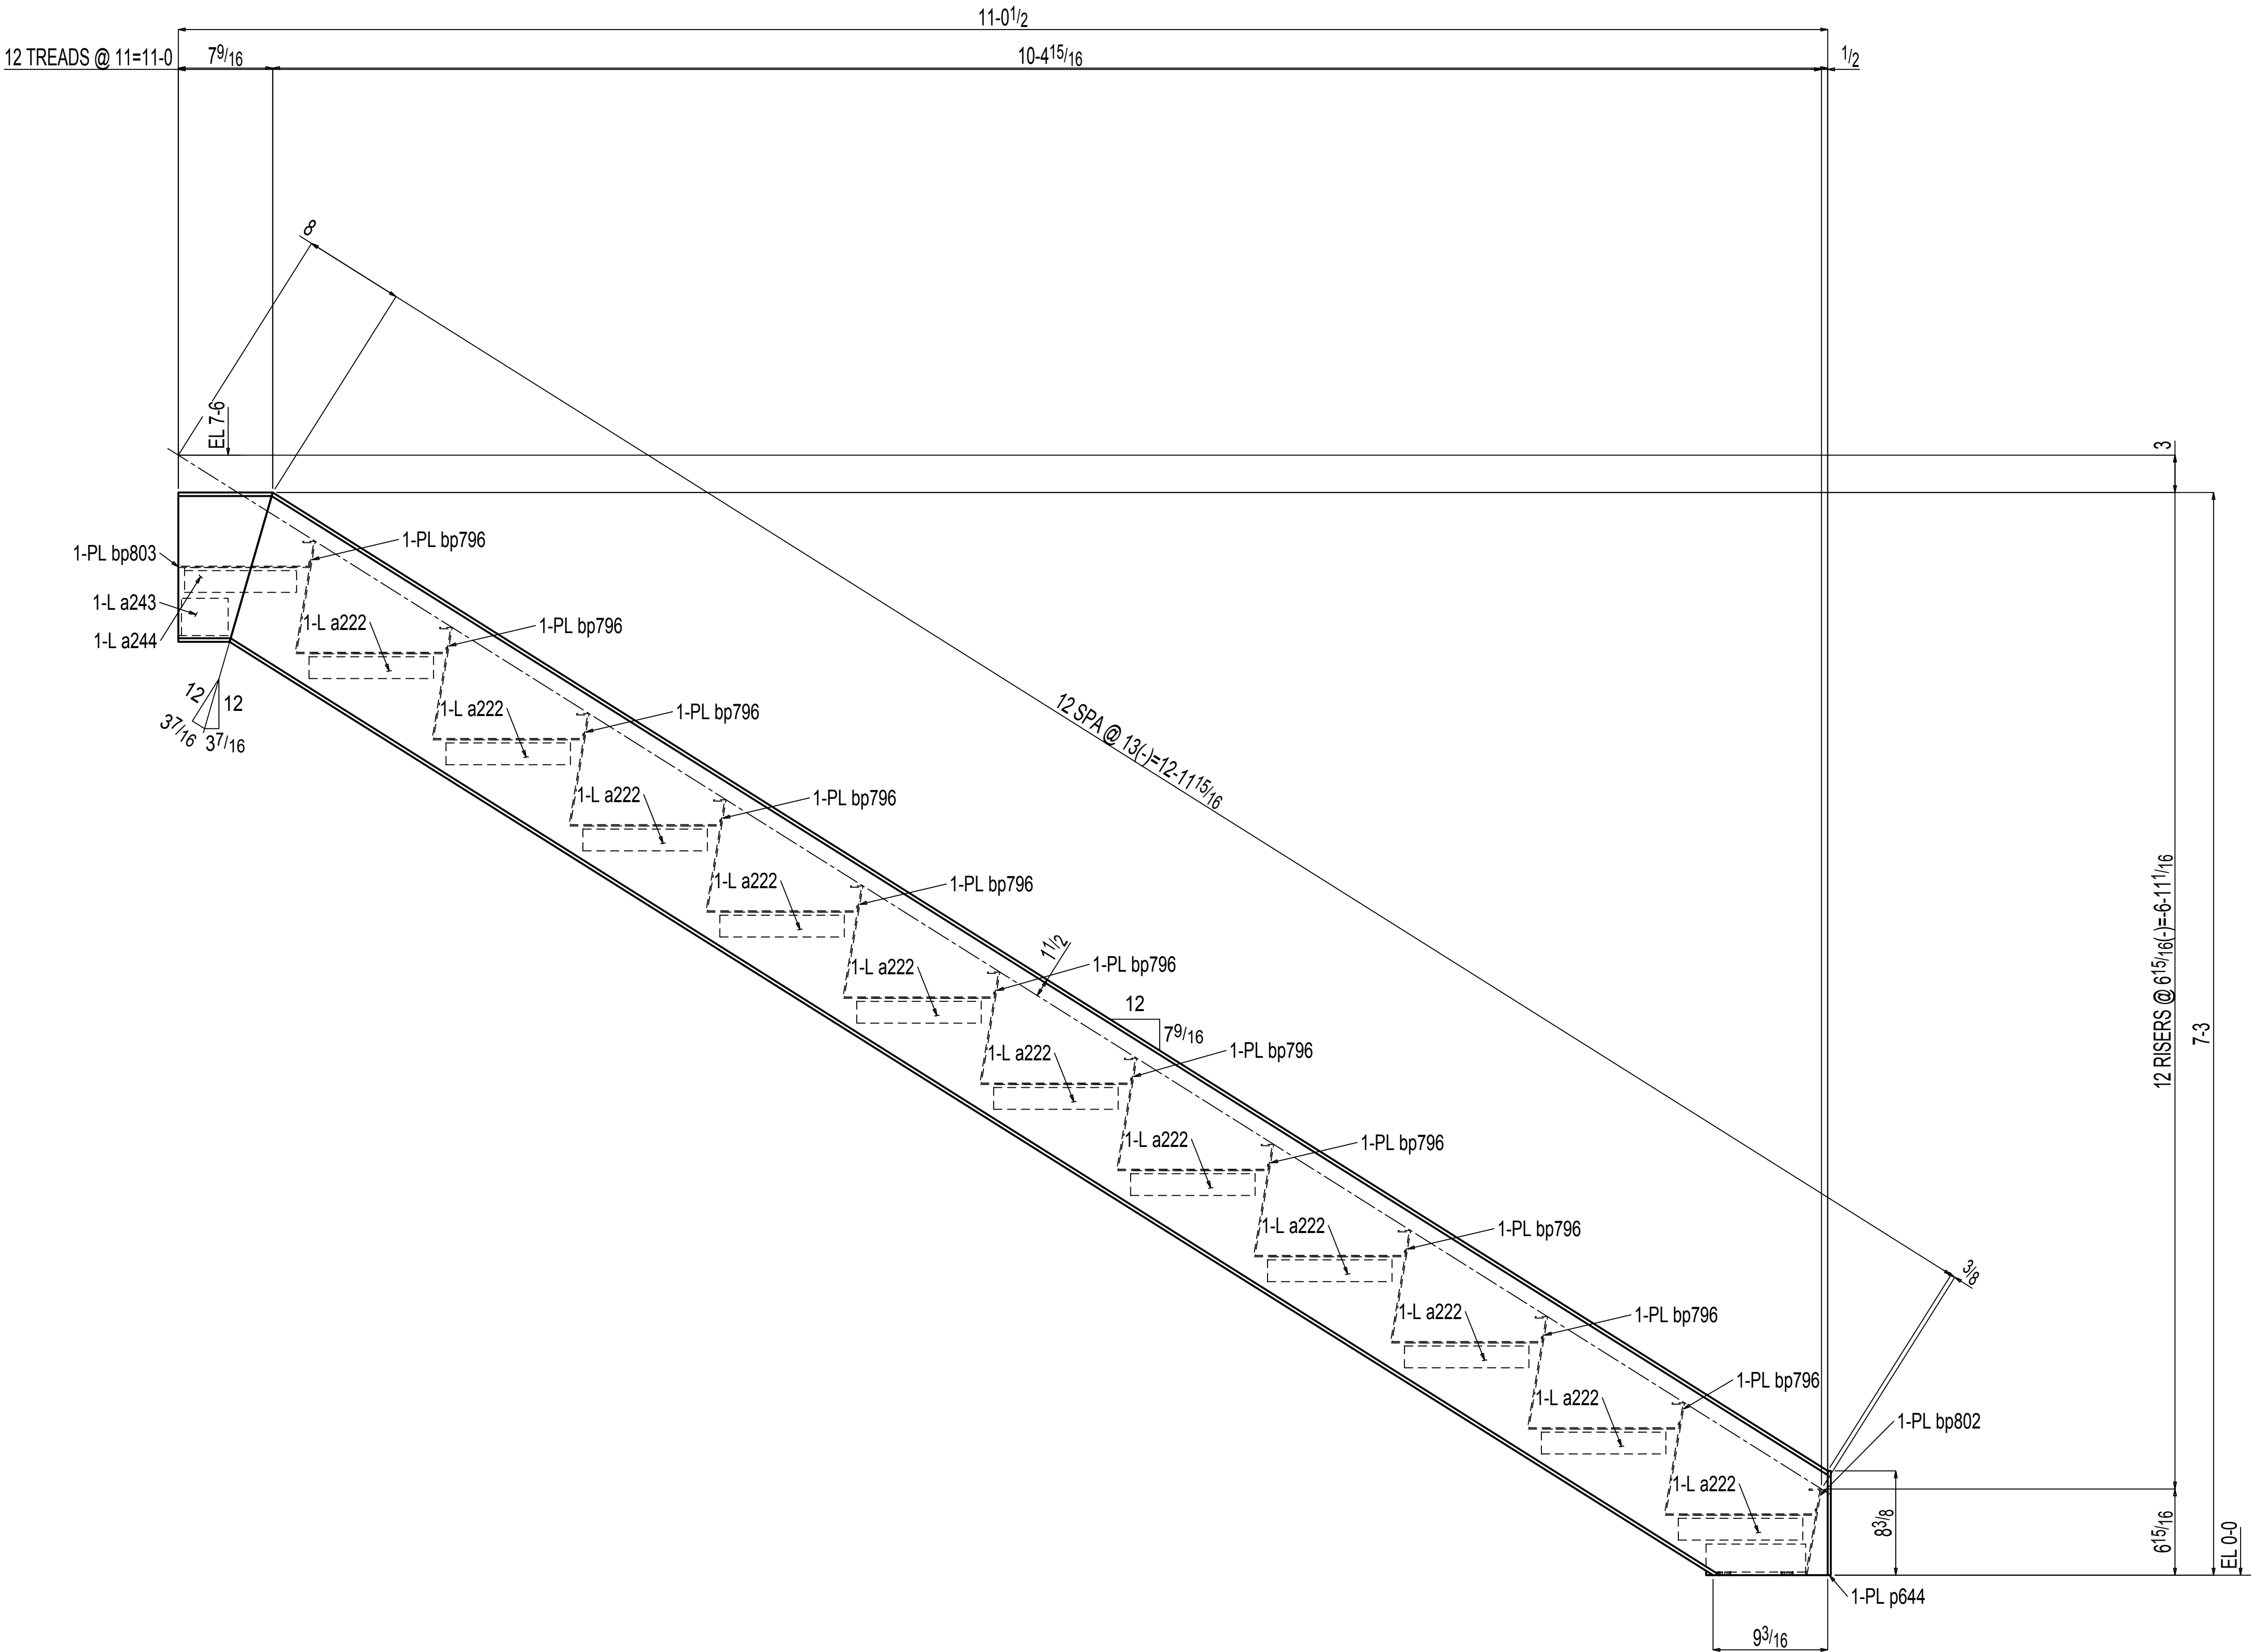

BILL OF MATERIAL								
NO.	SECTION	FIT.	IN.	TEMP MARK	SHIPPING MARK	WEIGHT UNIT	WEIGHT TOTAL	REMARKS
ONE	STAIR				67S1	733	733	
1	MC12x10.6	0	7 9/16	67S1L0		7	7	A36
1	MC12x10.6	0	7 9/16	67S1R0		7	7	A36
1	MC12x10.6	12	11 1/8	67S1L		137	137	A36
1	MC12x10.6	12	11 1/8	67S1R		137	137	A36
2	L4x4x1/4	0	3	a243		2	3	A36
2	L4x3x1/4	0	8	a250		4	8	A36
22	L2x2x1/4	0	10	a222		3	58	A36
2	L2x2x1/4	0	9	a244		2	5	A36
2	PL 1/4x1 1/2	0	8 3/8	p644		1	2	A36
11	BPL12GAx22 1/2	4	0	bp796		32	352	BENT A36
1	BPL12GAx10 5/8	4	0	bp803		15	15	BENT A36
1	BPL12GAx1 1/4	4	0	bp802		2	2	BENT A36
	FIELD BOLTS							
4	3/4 Dia HILTI K	0	5 1/2					

TOTAL WEIGHT THIS DRAWINGS:777

ONE STAIR 67S1

THESE SHOP AND ERECTION DRAWINGS ARE AND SHALL REMAIN THE PROPERTY OF MODERN MACHINE SHOP, INC. THESE SHALL NOT BE USED, REPRODUCED, MODIFIED, OR COPIED IN ANY FORM OR MANNER WITHOUT THE EXPRESS, WRITTEN PERMISSION, CONSENT, AND DUE COMPENSATION TO THE FABRICATOR:
MODERN MACHINE SHOP, INC., COPYRIGHT 2013

NOTICE TO CONTRACTORS AND/OR ERECTORS
MODERN MACHINE SHOP, INC. WILL NOT ACCEPT BACKCHARGES FOR CORRECTIVE WORK OR REPLACED MATERIALS UNLESS AUTHORIZED AND APPROVED. FAILURE TO COMPLY WITH THIS REQUIREMENT WILL BECOME CONTRACTORS/ERECTORS LIABILITY.
ANY QUESTIONS CALL (855) 722-4656
DATE: _____ SIGNATURE: _____


REF:E24 THRU E39
ALL RUNNING DIMENSIONS FROM END OF MAIN MATERIAL.
ALL VERTICAL SPACING OF HOLES TO BE 3" UNLESS NOTED.
ALL SNIPS TO BE 1/4" X 3/4" UNLESS NOTED.
ALL COPIES TO BE RADIIUSED.
⊗ DENOTES "CONTACT SURFACE" THIS SIDE OF PLATE.
HOLES IN END PLATES AND OUTSTANDING LEGS OF END CLIPS
X INDICATES LAYOUT MARK FOR FABRICATION
LDP=LIN/DOT HIGH-PLT WASHER PL=PIROUGHT WASHER
MEMBERS ARE TO BE ERECTED SO THAT MARKED END IS IN SAME LOCATION AS ON ERECTION DRAWING NO.

MATERIAL	
WIDE FLANGE	A992 (UNO)
PIPE	A538 (UNO)
TUBE	A500B (UNO)
CHANNEL	A36 (UNO)
PLATE ANGLE BAR	A36 (UNO)


NO.		DATE	BY	DESCRIPTION
1	1			
2	2			
3	3			
100	100			

PAINT: ONE SHOP COAT OF GRAY PRIMER
OPEN HOLES: 1 1/8" DIA (UNO) OPEN SLOTS: 1 1/8x1" DIA (UNO) BOLT: 3/4" DIA A36 (UNO) EDGE DIST: 1 1/2" (UNO)

CUSTOMER:	_____
ARCHITECT:	_____
PROJECT:	_____
LOCATION:	_____
DRWN _____ DATE _____	FOR APPL _____
CHKD _____ DATE _____	TO SHOP _____
ORDER NO. _____	REV. <u>A</u> DWG. <u>67</u>

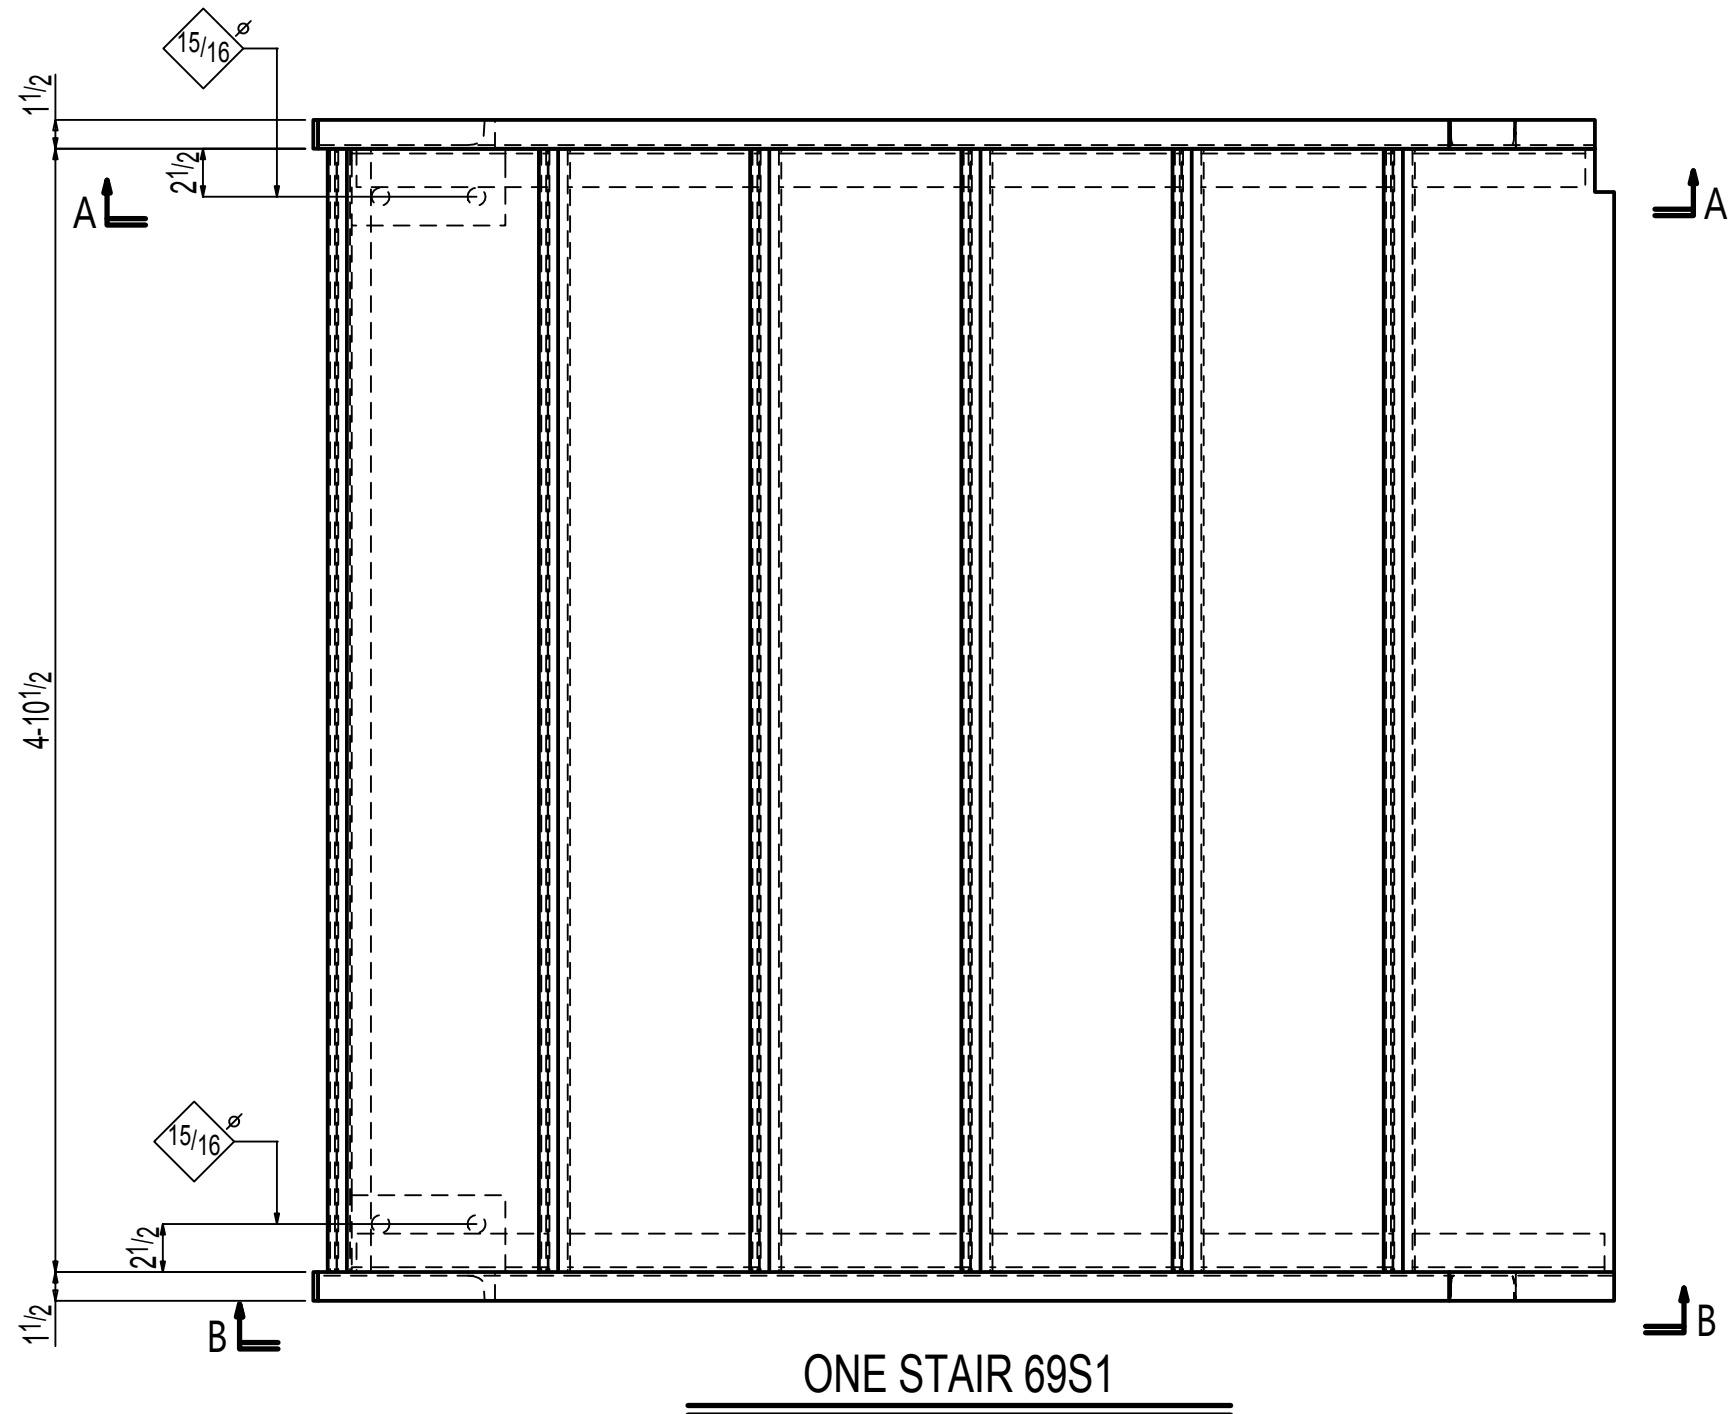

BILL OF MATERIAL							
NO.	SECTION	FIT.	IN.	TEMP MARK	SHIPPING MARK	WEIGHT UNIT	REMARKS
ONE	STAIR				69S1	417	
1	MC12x10.6	6	2 1/16	69S1L		65	A36
1	MC12x10.6	6	2 1/16	69S1R		65	A36
1	MC12x10.6	0	7 9/16	69S1L1		7	A36
1	MC12x10.6	0	8 9/16	69S1R1		8	A36
2	L4x3x1/4	0	8	a250		4	A36
11	L2x2x1/4	0	10	a222		3	A36
1	L2x2x1/4	0	9	a244		2	A36
2	PL 1/4x1 1/2	0	8 3/8	p644		1	A36
5	BPL12GAx22 1/2	4	10 1/2	bp8		39	BENT A36
1	BPL12GAx11 5/8	4	10 1/2	bp718		20	BENT A36
1	BPL12GAx8 7/8	4	10 1/2	bp9		15	BENT A36
	FIELD BOLTS						
4	3/4 Dia HILTI KWIK	0	5				

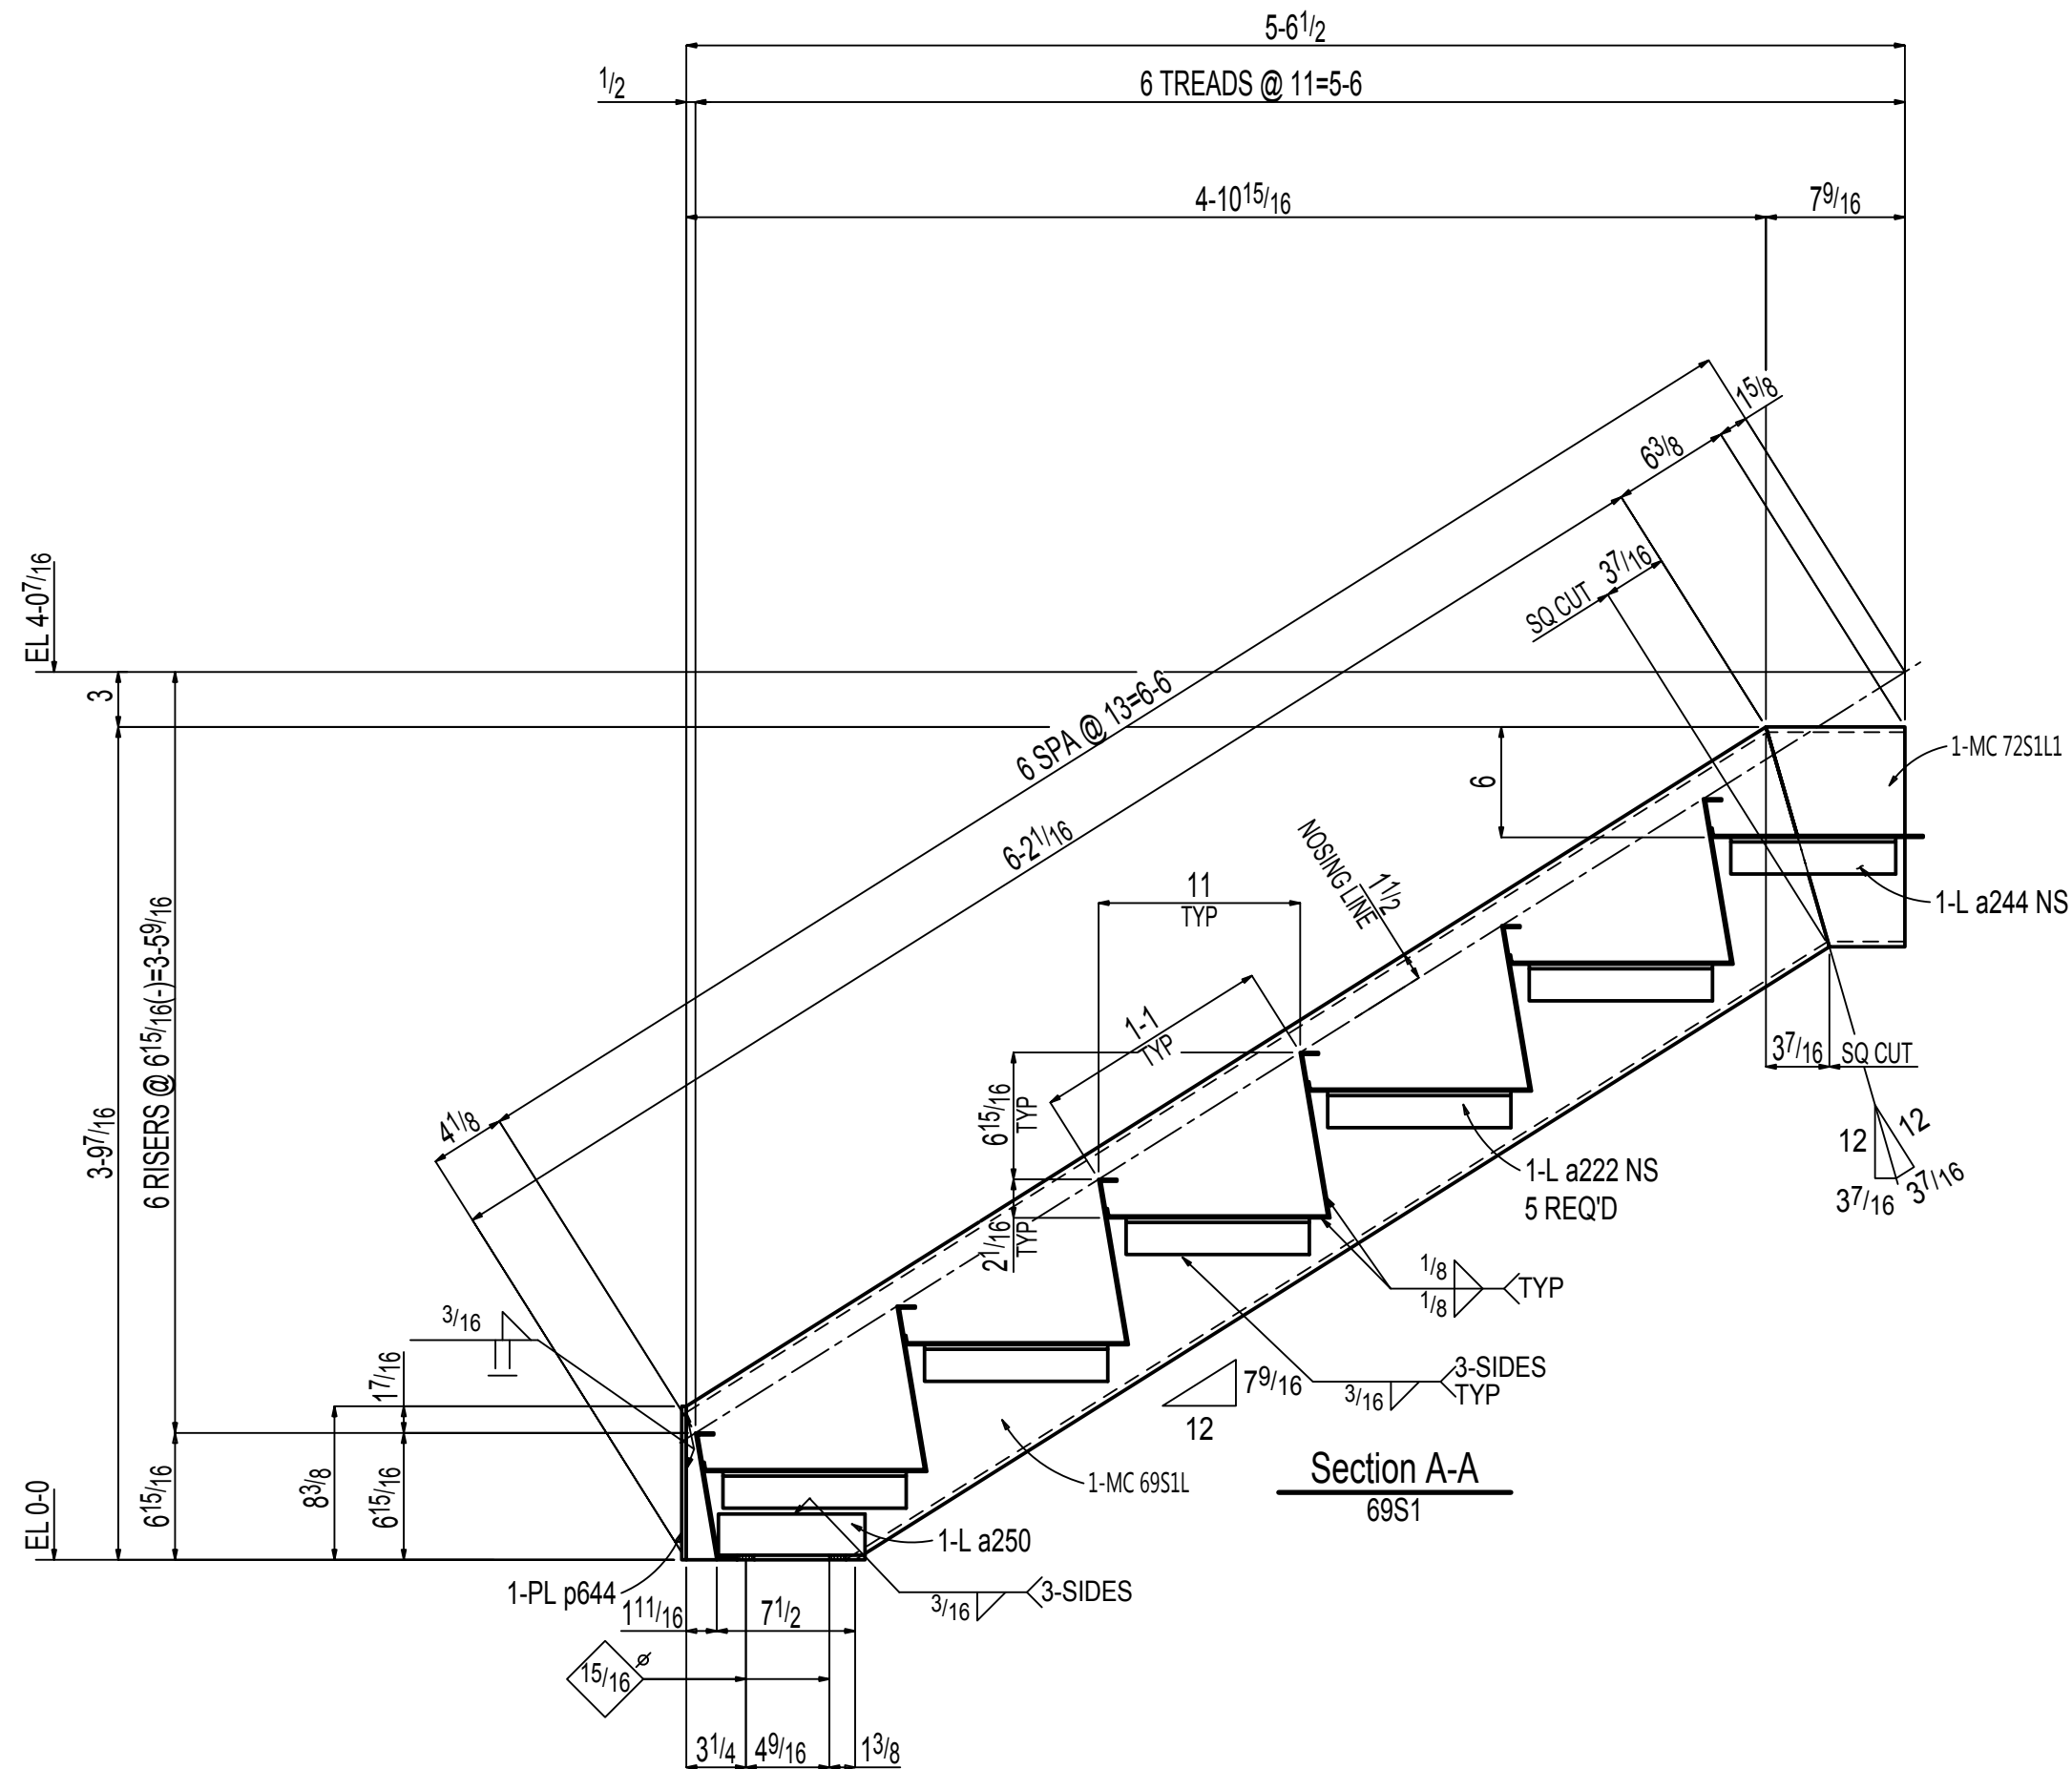

TOTAL WEIGHT THIS DRAWINGS:417

NOTICE TO CONTRACTORS AND/OR ERECTORS

MODERN MACHINE SHOP, INC. WILL NOT ACCEPT BACKCHARGES FOR CORRECTIVE WORK OR REPLACED MATERIALS UNLESS AUTHORIZED AND APPROVED. FAILURE TO COMPLY WITH THIS REQUIREMENT WILL BECOME CONTRACTORS/ERECTORS LIABILITY. ANY QUESTIONS CALL (855) 722-4656

DATE: _____ SIGNATURE: _____

REF:E24 THRU E39

ALL RUNNING DIMENSIONS FROM END OF MAIN MATERIAL.
ALL VERTICAL SPACING OF HOLES TO BE 3" UNLESS NOTED.
ALL SNIPS TO BE 1/4" X 3/4" UNLESS NOTED.
ALL COPIES TO BE RADIOUS.
X DENOTES "CONTACT SURFACE" THIS SIDE OF PLATE.
HOLES IN END PLATES AND OUTSTANDING LEGS OF END CLIPS
X INDICATES LAYOUT MARK FOR FABRICATION
LD=L(1/16) DI HD=FL T WASHER FL=HROUGHT WASHER
MEMBERS ARE TO BE ERECTED SO THAT MARKED END IS
IN SAME LOCATION AS ON ERECTION DRAWING NO.


MATERIAL	
WIDE FLANGE	A992 (UNO)
PIPE	A538 (UNO)
TUBE	A500B (UNO)
CHANNEL	A36 (UNO)
PLATE ANGLE BAR	A36 (UNO)

NO.		DATE	BY	DESCRIPTION
1	1			
2	2			
3	3			
100	100			

PAINT: ONE SHOP COAT OF GRAY PRIMER
OPEN HOLES: 1/8" DIA (UNO) OPEN SLOTS: 1/8"x1/8" DIA (UNO) BOLT: 3/4" DIA A36 (UNO) EDGE DIST: 1 1/2" (UNO)

CUSTOMER: _____
ARCHITECT: _____
PROJECT: _____
LOCATION: _____

DRWN: KB DATE: _____ FOR APPL: _____ ORDER NO.: _____
CHKD: MJB DATE: _____ TO SHOP: _____ REV: 0 DWG: 69

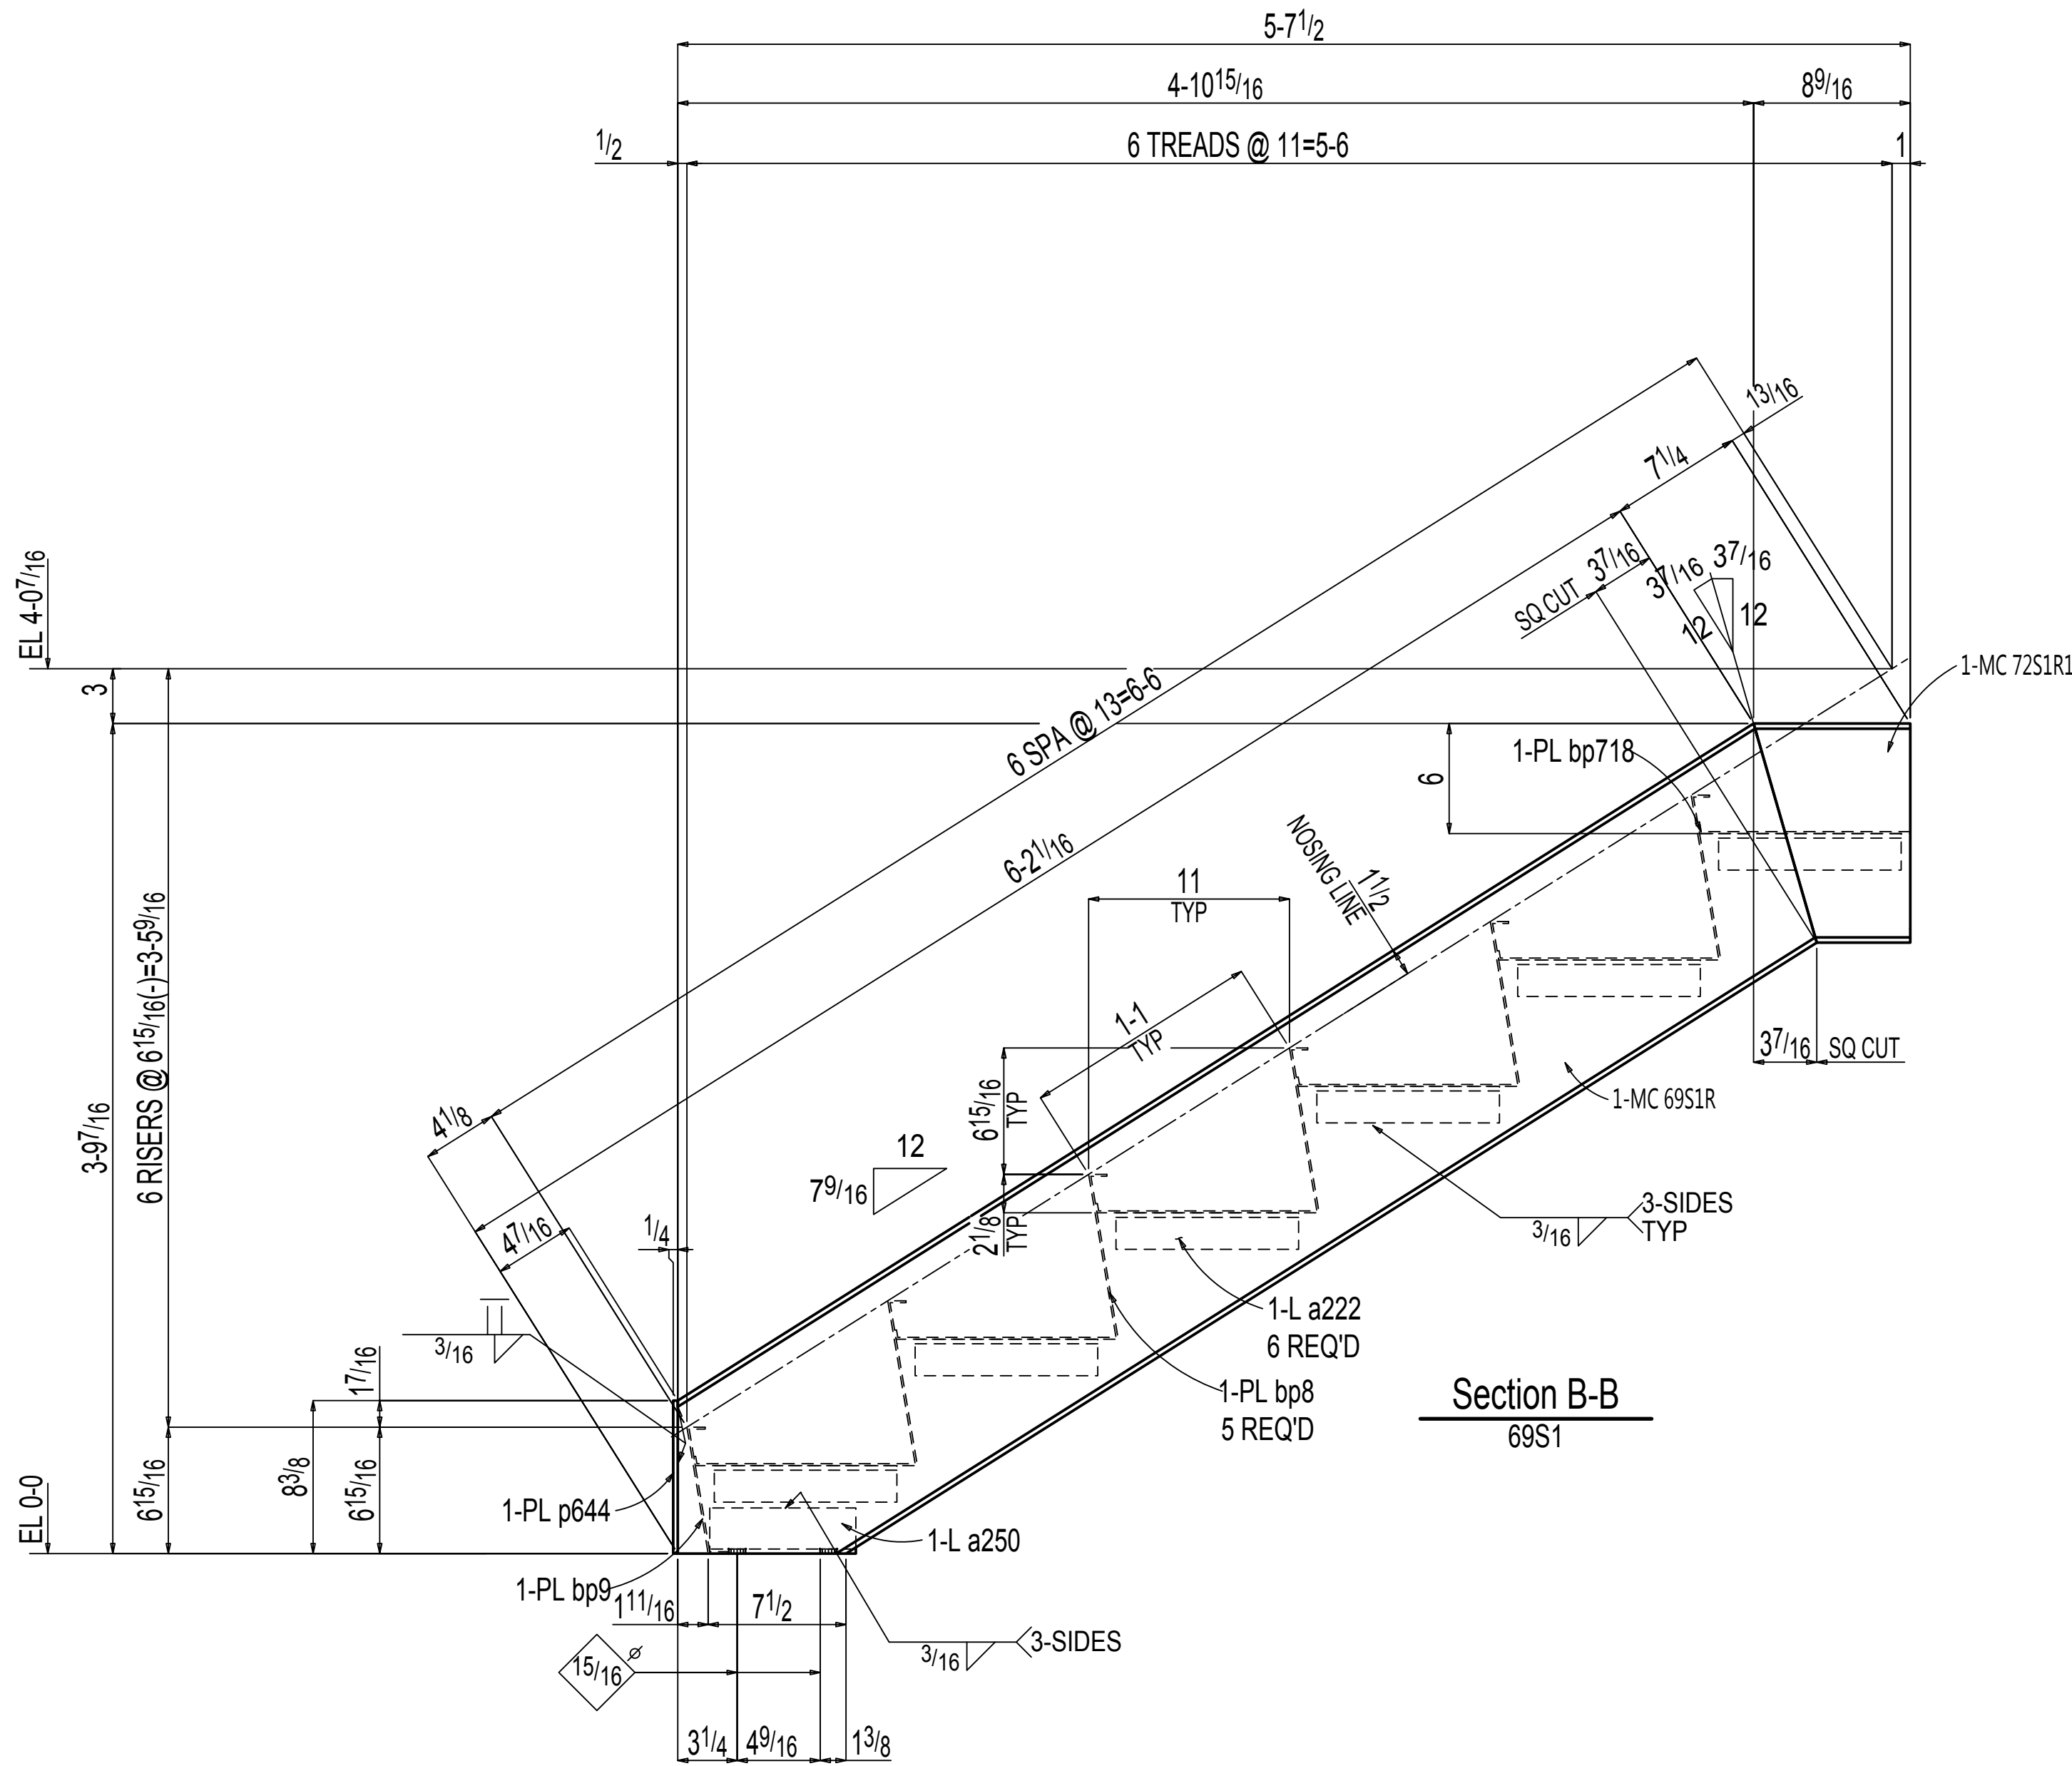

TOTAL WEIGHT THIS DRAWINGS:417

PART: ONE SHOP COAT OF GRAY PRIMER
OPEN HOLES: 1/8" DIA (UNO) OPEN SLOTS: 1/8"x1" DIA (UNO) BOLT: 3/4" DIA A325(UNO) EDGE DIST: 1 1/2"(UNO)

MATERIAL	
WIDE FLANGE	A992 (UNO)
PIPE	A538 (UNO)
TUBE	A500B (UNO)
CHANNEL	A36 (UNO)
PLATE/ANGLE/BAR	A36 (UNO)

NOTICE TO CONTRACTORS AND/OR ERECTORS

MODERN MACHINE SHOP, INC. WILL NOT ACCEPT BACKCHARGES FOR CORRECTIVE WORK OR REPLACED MATERIALS UNLESS AUTHORIZED AND APPROVED. FAILURE TO COMPLY WITH THIS REQUIREMENT WILL BECOME CONTRACTORS/ERECTORS LIABILITY. ANY QUESTIONS CALL (855) 722-4656

DATE: SIGNATURE:


REF:E24 THRU E39

ALL RUNNING DIMENSIONS FROM END OF MAIN MATERIAL.
ALL VERTICAL SPACING OF HOLES TO BE 3" UNLESS NOTED.
ALL SNIPS TO BE 1/4" X 1/4" UNLESS NOTED.
ALL COPIES TO BE RADIIUSED.
X DENOTES "CONTACT SURFACE" THIS SIDE OF PLATE.
HOLES IN END PLATES AND OUTSTANDING LEGS OF END CLIPS
X INDICATES LAYOUT MARK FOR FABRICATION
LD=L(WIDTH)HD=PLT WASHER FL=WROUGHT WASHER
MEMBERS ARE TO BE ERECTED SO THAT MARKED END IS
IN SAME LOCATION AS ON ERECTION DRAWING NO.

REV.		DATE		BY		DESCRIPTION	
NO.	DATE	BY	DESCRIPTION	NO.	DATE	BY	DESCRIPTION
1				1			
2				2			
3				3			
100				100			

CUSTOMER: _____
ARCHITECT: _____
PROJECT: _____
LOCATION: _____

DRWN: DATE: FOR APPL: ORDER NO.:
CHKD: DATE: TO SHOP: REV. 0 DWG. 69A

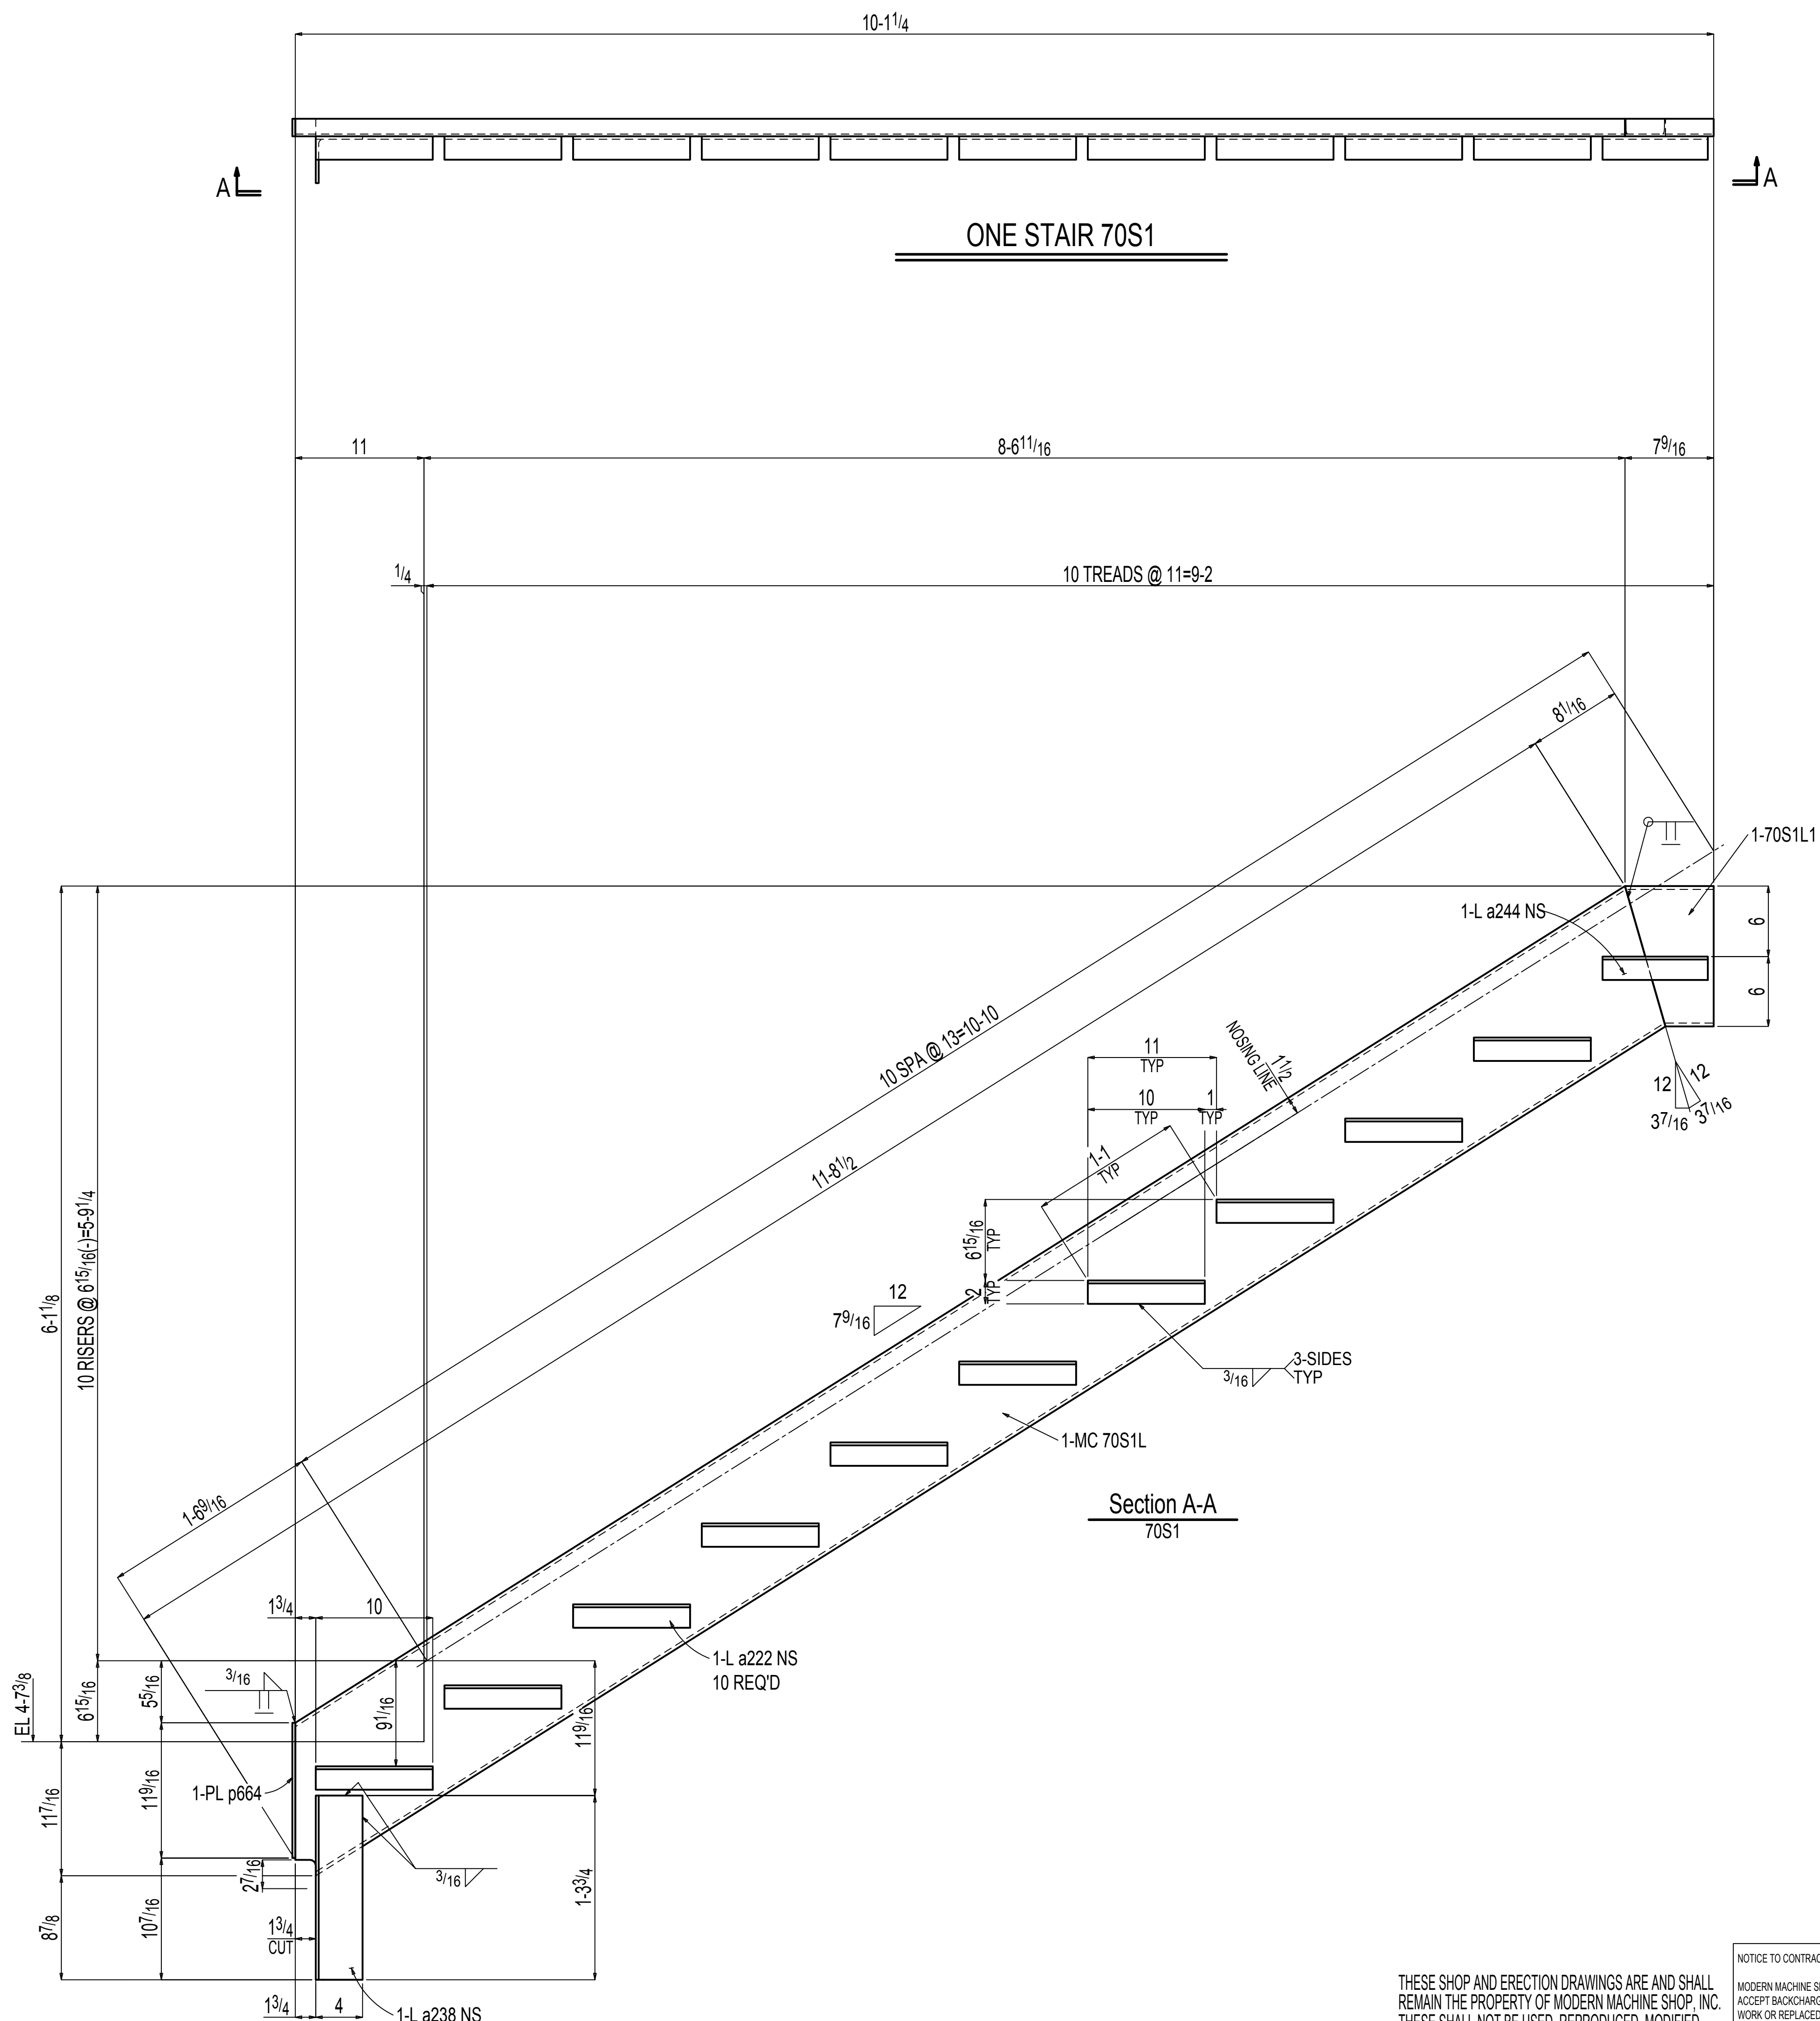

BILL OF MATERIAL								
NO.	SECTION	FIT.	IN.	TEMP MARK	SHIPPING MARK	WEIGHT UNIT	WEIGHT TOTAL	REMARKS
ONE	STAIR				70S1	170	170	
1	MC12x10.6	0	7 ⁹ / ₁₆	70S1L1		7	7	A36
1	MC12x10.6	11	8 ⁹ / ₁₆	70S1L		124	124	A36
1	L4x4x ¹ / ₄	1	3 ³ / ₄	a238		9	9	A36
10	L2x2x ¹ / ₄	0	10	a222		3	27	A36
1	L2x2x ¹ / ₄	0	9	a244		2	2	A36
1	PL ¹ / ₄ x1 ¹ / ₂	0	11 ⁹ / ₁₆	p664		1	1	A36

TOTAL WEIGHT THIS DRAWINGS:157

PRINT: ONE SHOP COAT OF GRAY PRIMER
 OPEN HOLES: $1\frac{3}{16}$ " DIA (UNO) OPEN BOLTS: $1\frac{3}{16}$ "x1" DIA (UNO) BOLT: $3/4$ " DIA A325(UNO) EDGE DIST: $1\frac{1}{2}$ "(UNO)

NOTICE TO CONTRACTORS AND/OR ERECTORS

MODERN MACHINE SHOP, INC. WILL NOT
ACCEPT BACKCHARGES FOR CORRECTIVE
WORK OR REPLACED MATERIALS UNLESS
AUTHORIZED AND APPROVED. FAILURE
TO COMPLY WITH THIS REQUIREMENT
WILL BECOME CONTRACTORS/ERECTORS LIABILITY.
ANY QUESTIONS CALL (956) 722-4656

DATE: _____ SIGNATURE: _____

REF:E24 THRU E39


ALL RUNNING DIMENSIONS FROM END OF MAIN MATERIAL.
ALL VERTICAL SPACING OF HOLES TO BE 3" UNLESS NOTED.
ALL SNIPS TO BE $\frac{3}{4}$ " X $\frac{3}{4}$ " UNLESS NOTED.
ALL COPES TO BE RADIIUSED.
⊗ - DENOTES "CONTACT SURFACE" THIS SIDE OF PLATE.
X INDICATES LAYOUT MARK FOR FABRICATION
L/D=11/11 HD=FLT WASHER FL=WROUGHT WASHER
MEMBERS ARE TO BE ERRECTED SO THAT MARKED END IS
IN SAME LACATION AS ON ERECTION DRAWING NO.

[illegible]

CUSTOMER:	_____
ARCHITECT:	_____
PROJECT:	_____
LOCATION:	_____

DRWN _____ DATE _____	FOR APPL _____	ORDER NO. _____
CHKD _____ DATE _____	TO SHOP _____	REV. <u>0</u> DWG. <u>70</u>

THESE SHOP AND ERECTION DRAWINGS ARE AND SHALL
REMAIN THE PROPERTY OF MODERN MACHINE SHOP, INC.
THESE SHALL NOT BE USED, REPRODUCED, MODIFIED,
OR COPIED IN ANY FORM OR MANNER WITHOUT THE
EXPRESS, WRITTEN PERMISSION, CONSENT, AND DUE
COMPENSATION TO THE FABRICATOR:
MODERN MACHINE SHOP, INC., COPYRIGHT 2013

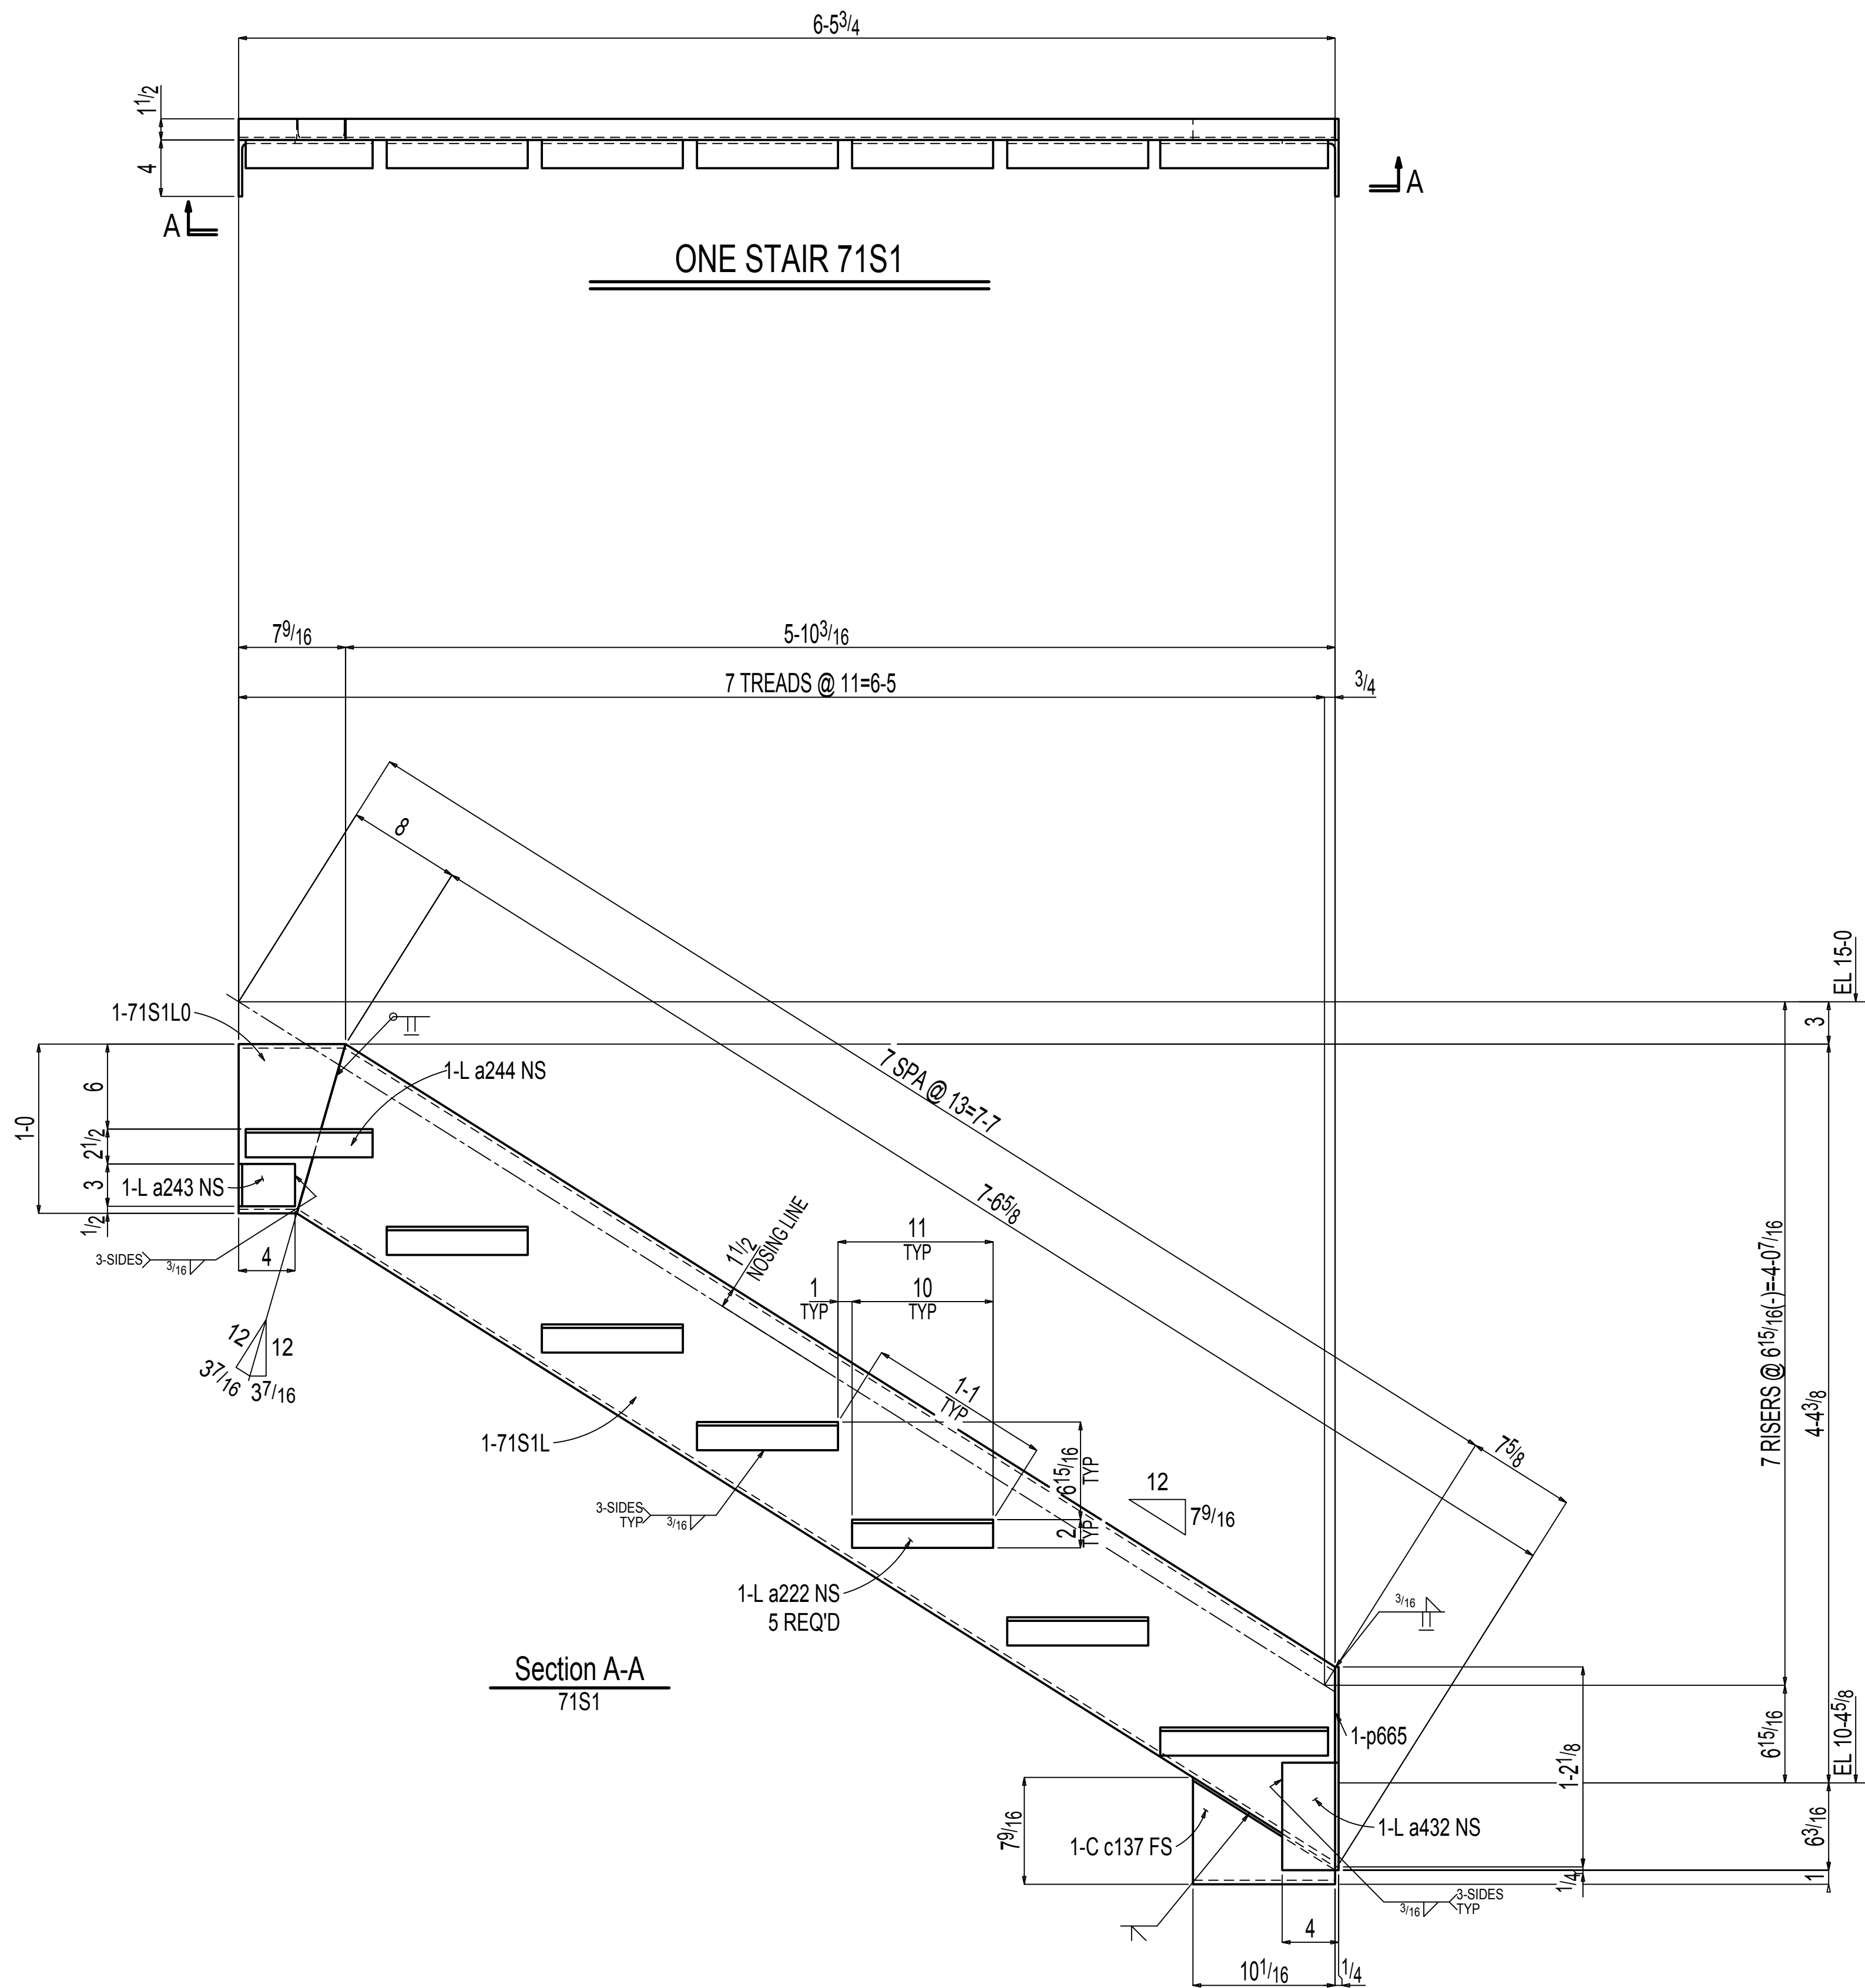

BILL OF MATERIAL							
NO.	SECTION	FIT.	IN.	TEMP MARK	SHIPPING MARK	WEIGHT UNIT	REMARKS
ONE	STAIR				71S1	122	122
1	MC12x10.6	0	7 9/16	71S1L0		7	A36
1	MC12x10.6	7	6 7/16	71S1L		80	A36
1	L4x4x1/4	0	7 5/8	a432		4	A36
1	L4x4x1/4	0	3	a243		2	A36
1	L2x2x1/4	0	11 7/8	a438		3	A36
5	L2x2x1/4	0	10	a222		3	A36
1	L2x2x1/4	0	9	a244		2	A36
1	MC12x10.6	0	10 1/16	c137		9	A36
1	PL 1/4x1 1/2	1	2 3/16	p665		2	A36

TOTAL WEIGHT THIS DRAWINGS:118

PANT: ONE SHOP COAT OF GRAY PRIMER
OPEN HOLES: 1 3/16" DIA (UNO) OPEN SLOTS: 1 3/16x1" DIA (UNO) BOLT: 3/4" DIA A36(SUNO) EDGE DIST: 1 1/2"(UNO)

NOTICE TO CONTRACTORS AND/OR ERECTORS

MODERN MACHINE SHOP, INC. WILL NOT ACCEPT BACKCHARGERS FOR CORRECTIVE WORK OR REPLACED MATERIALS UNLESS AUTHORIZED AND APPROVED. FAILURE TO COMPLY WITH THIS REQUIREMENT WILL BECOME CONTRACTORS/ERECTORS LIABILITY. ANY QUESTIONS CALL (855) 722-4656

DATE: SIGNATURE:

REF:E24 THRU E39

ALL RUNNING DIMENSIONS FROM END OF MAIN MATERIAL.
ALL VERTICAL SPACING OF HOLES TO BE 3" UNLESS NOTED.
ALL SNIPS TO BE 1/4" X 1/4" UNLESS NOTED.
ALL COPIES TO BE RADIOUS.
X DENOTES "CONTACT SURFACE" THIS SIDE OF PLATE.
HOLES IN END PLATES AND OUTSTANDING LEGS OF END CLIPS
X INDICATES LAYOUT MARK FOR FABRICATION
LDP=LIN(DT) HD=PLT WASHER PL=PIROUGHT WASHER
MEMBERS ARE TO BE ERECTED SO THAT MARKED END IS IN SAME LOCATION AS ON ERECTION DRAWING NO.


MATERIAL	
WIDE FLANGE	A992 (UNO)
PIPE	A538 (UNO)
TUBE	A500B (UNO)
CHANNEL	A36 (UNO)
PLATE/ANGLE/BAR	A36 (UNO)

NO.		DATE	BY	DESCRIPTION
1	2	3	4	5
6	7	8	9	10
11	12	13	14	15
996	997	998	999	1000

CUSTOMER: _____
ARCHITECT: _____
PROJECT: _____
LOCATION: _____

DRWN _____ DATE _____ FOR APPL _____ ORDER NO. _____
CHKD _____ DATE _____ TO SHOP _____ REV. 0 DWG. 71

BILL OF MATERIAL								
NO.	SECTION	FIT.	IN.	TEMP MARK	SHIPPING MARK	WEIGHT UNIT	WEIGHT TOTAL	REMARKS
ONE	STAIR				72S1	170	170	
1	MC12x10.6	0	7 ⁸ / ₁₆	72S1R1		7	7	A36
1	MC12x10.6	11	6 ⁹ / ₁₆	72S1R		124	124	A36
1	L4x4x ¹ / ₄	1	3 ³ / ₄	a238		9	9	A36
10	L2x2x ¹ / ₄	0	10	a222		3	27	A36
1	L2x2x ¹ / ₄	0	9	a244		2	2	A36
1	PL ¹ / ₂ x1 ¹ / ₂	0	11 ⁹ / ₁₆	p664		1	1	A36

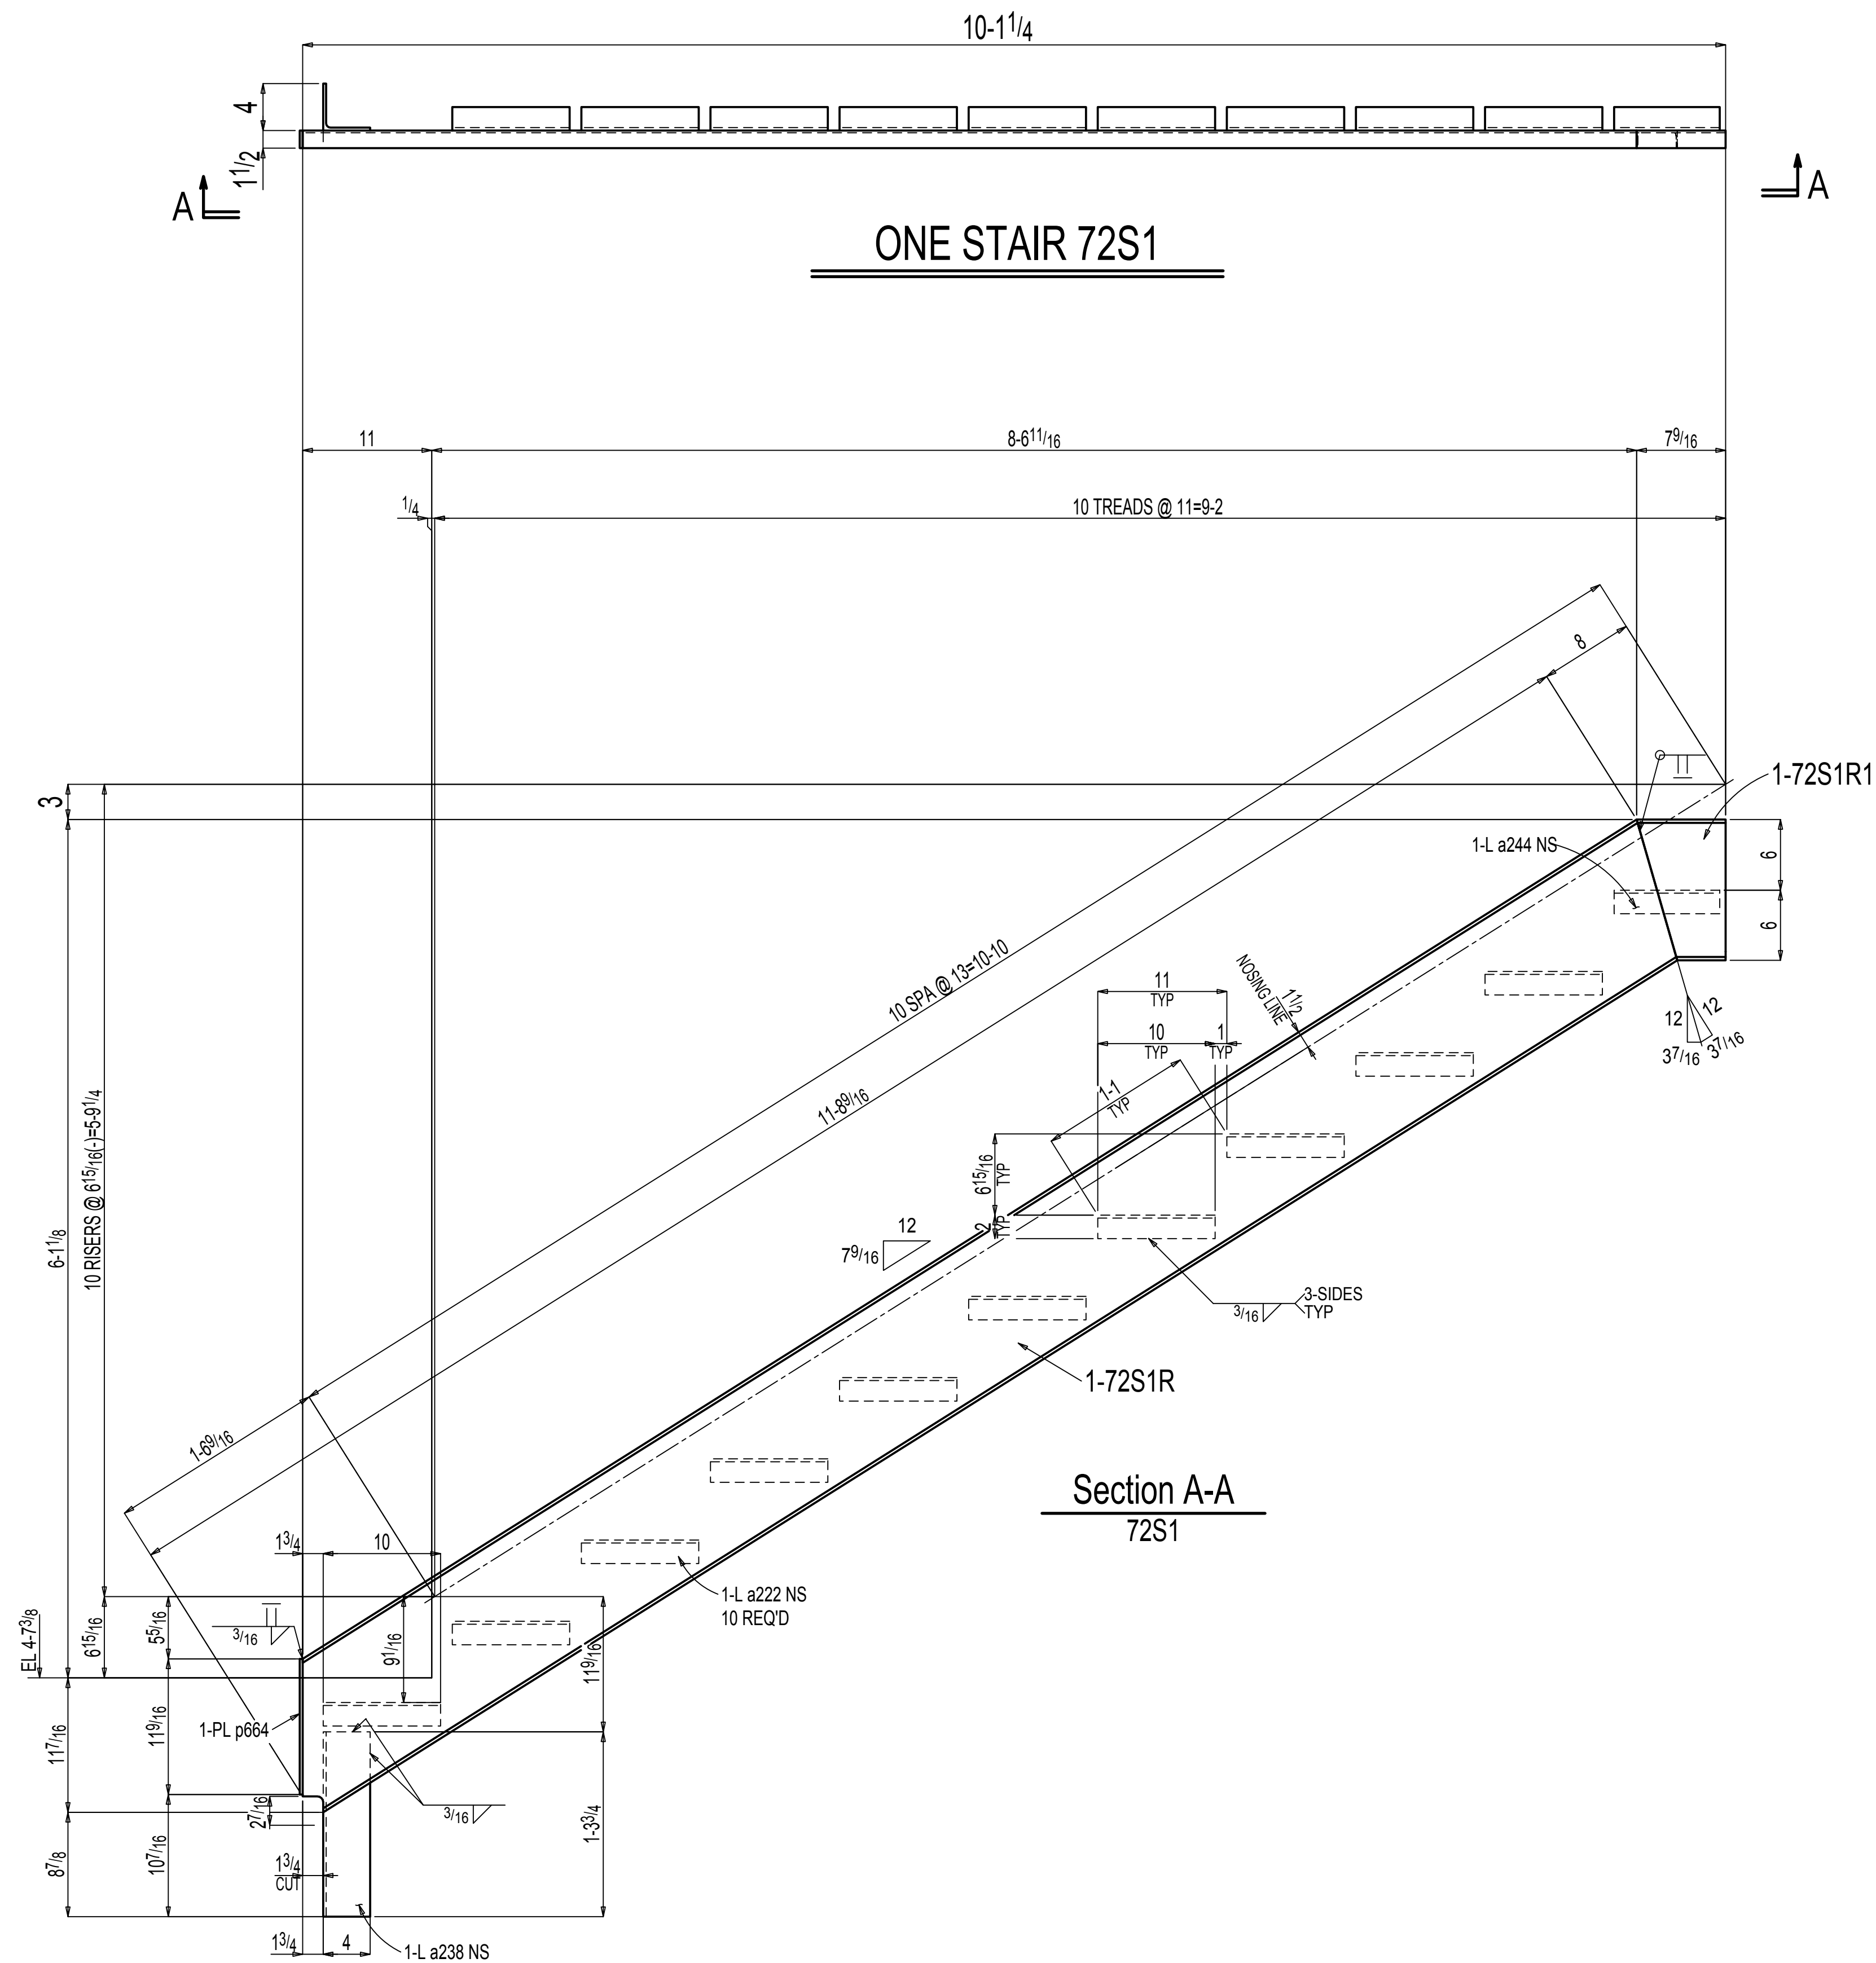

TOTAL WEIGHT THIS DRAWINGS:157

MATERIAL	
WIDE FLANGE	A992 (UNO)
PIPE	A53B (UNO)
TUBE	A500B (UNO)
CHANNEL	A36 (UNO)
PLATE,ANGLE,BAR	A36 (UNO)

PAINT: ONE SHOP COAT OF GRAY PRIMER

OPEN HOLES: $1\frac{1}{8}$ " DIA (UNO) OPEN SLOTS: $1\frac{1}{8}$ "x1" DIA (UNO) BOLT: $\frac{3}{4}$ " DIA A325(UNO) EDGE DIST: $1\frac{1}{2}$ "(UNO)

NOTICE TO CONTRACTORS AND/OR ERECTORS

MODERN MACHINE SHOP, INC. WILL NOT
ACCEPT BACKCHARGES FOR CORRECTIVE
WORK OR REPLACED MATERIALS UNLESS
AUTHORIZED AND APPROVED. FAILURE
TO COMPLY WITH THIS REQUIREMENT
WILL BECOME CONTRACTORS/ERECTORS LIABILITY.
ANY QUESTIONS CALL (956) 722-4656

DATE: _____ SIGNATURE: _____

REF:E24 THRU E39

ALL RUNNING DIMENSIONS FROM END OF MAIN MATERIAL.
ALL VERTICAL SPACING OF HOLES TO BE 3" UNLESS NOTED
ALL SNIPS TO BE $3\frac{1}{8} \times 3\frac{1}{8}$ UNLESS NOTED.
ALL COPES TO BE RADIIUSED.
⊗ DENOTES "CONTACT SURFACE" THIS SIDE OF PLATE.
HOLES IN END PLATES AND OUTSTANDING LEGS OF END CLIPS
X INDICATES LAYOUT MARK FOR FABRICATION
LD=LIFT HD=FLT WASHER FL=WROUGHT WASHER
MEMBERS ARE TO BE ERECTED SO THAT MARKED END IS
IN SAME LOCATION AS ON ERECTION DRAWING NO.

THESE SHOP AND ERECTION DRAWINGS ARE AND SHALL
REMAIN THE PROPERTY OF MODERN MACHINE SHOP, INC.
THESE SHALL NOT BE USED, REPRODUCED, MODIFIED,
OR COPIED IN ANY FORM OR MANNER WITHOUT THE
EXPRESS, WRITTEN PERMISSION, CONSENT, AND DUE
COMPENSATION TO THE FABRICATOR:
MODERN MACHINE SHOP, INC., COPYRIGHT 2013

[illegible]

CUSTOMER: _____
ARCHITECT: _____
PROJECT: _____
LOCATION: _____

DRAWN _____ DATE _____	FOR APPL. _____	ORDER NO. _____
CHKD _____ DATE _____	TO SHOP _____	REV. <u>0</u> DWG. <u>72</u>

